
PRESSURE MANIFOLD DESIGN

RIVER RUN II #47

ATTACHMENT TO P.D.# 080764

TAX MAP # 4738 59 0196

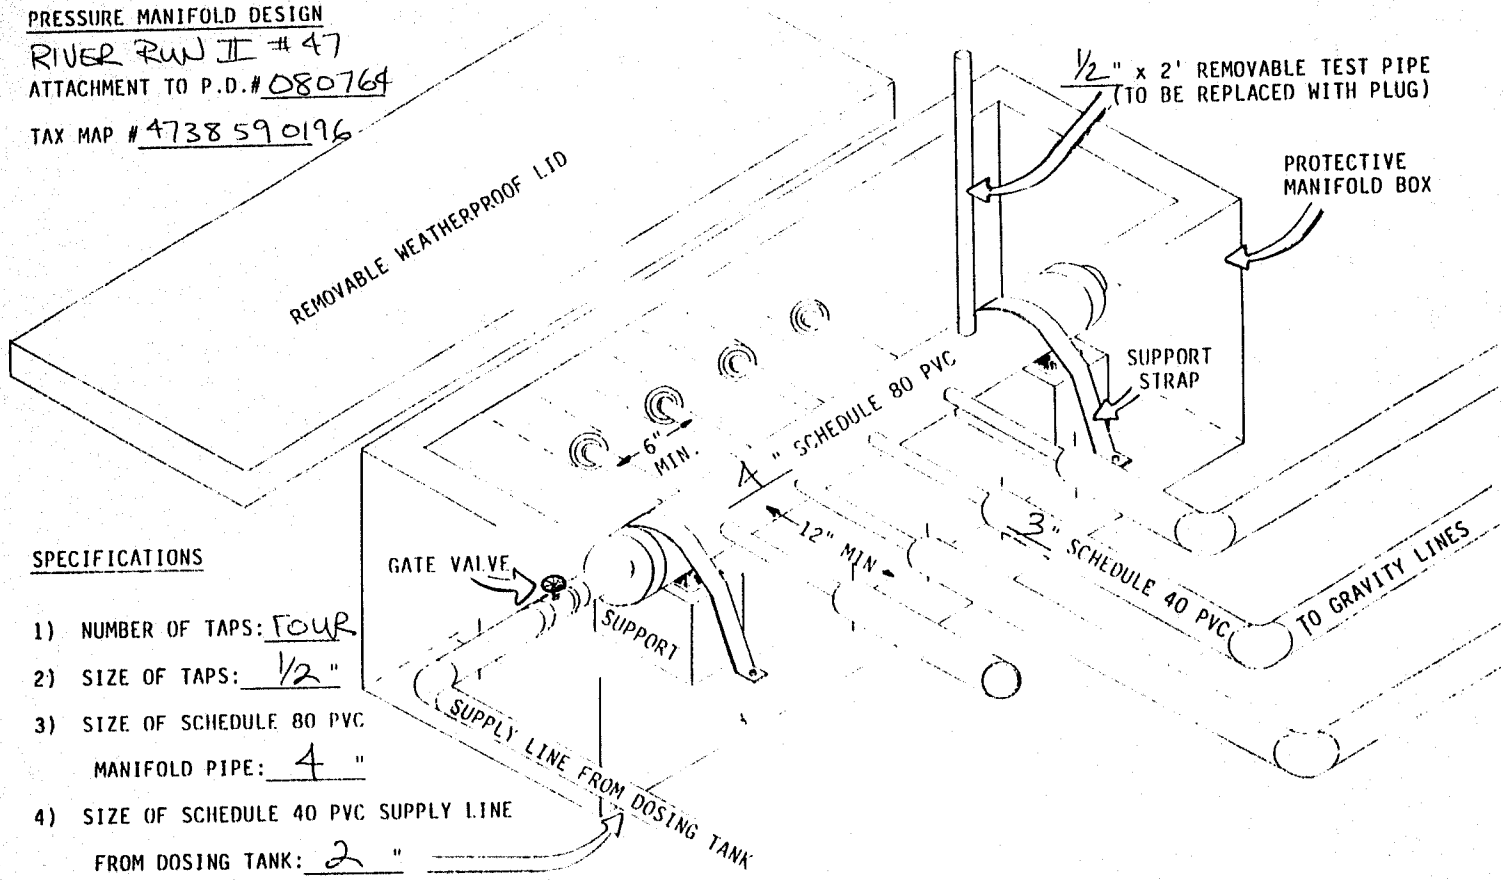

SPECIFICATIONS

1) NUMBER OF TAPS: four

2) SIZE OF TAPS: ½"

3) SIZE OF SCHEDULE 80 PVC MANIFOLD PIPE: 4 "

4) SIZE OF SCHEDULE 40 PVC SUPPLY LINE FROM DOSING TANK: 2 "