
PRESSURE MANIFOLD DESIGN

RIVER RUN II #46

ATTACHMENT TO P.D.# 080763

TAX MAP # 4739 59 1189

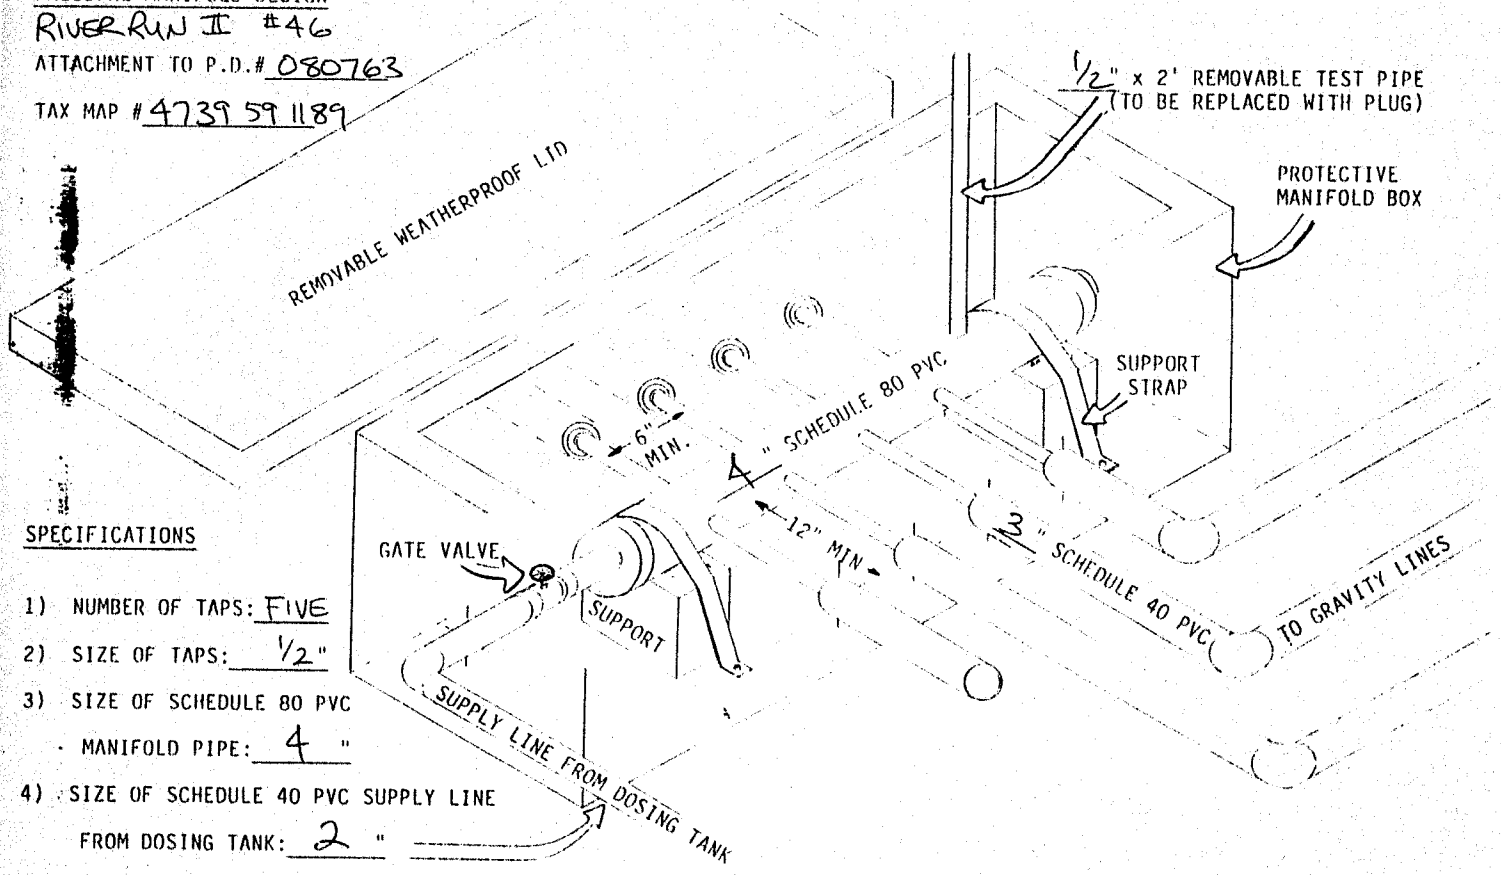

SPECIFICATIONS

1) NUMBER OF TAPS: FIVE
2) SIZE OF TAPS: 1/2"
3) SIZE OF SCHEDULE 80 PVC
   - MANIFOLD PIPE: 4 "
4) SIZE OF SCHEDULE 40 PVC SUPPLY LINE
   FROM DOSING TANK: 2 "