
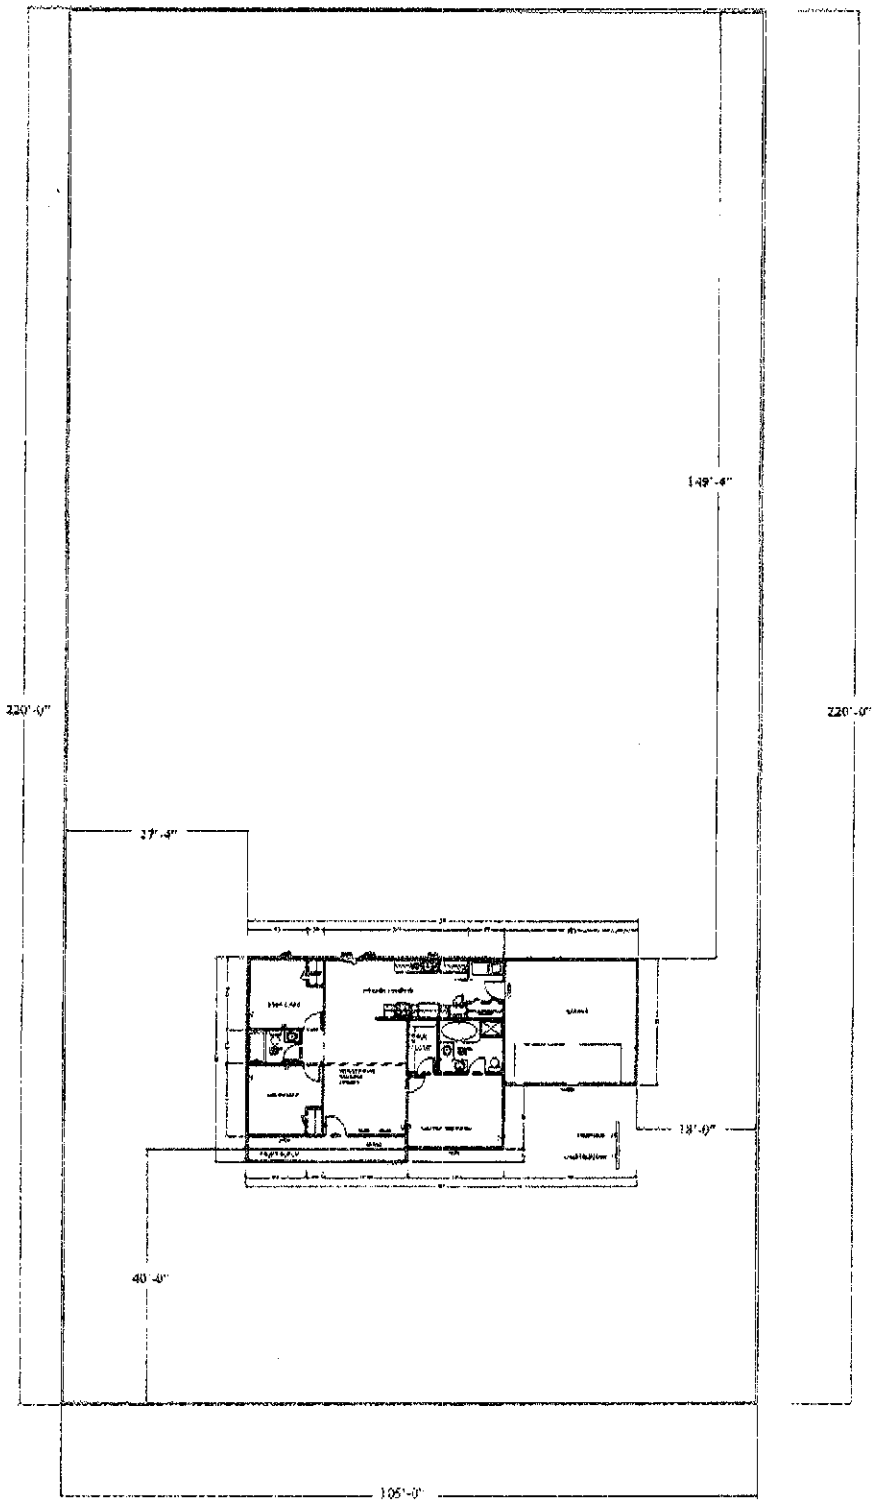


CHARLES M. AND SARAH B. MCCRAVEN
LOT 59 WILTSHIRE CREEK
THE SANDPPER

04/01/2004 06:20 843--2813748 STEVE WEST PAGE 03

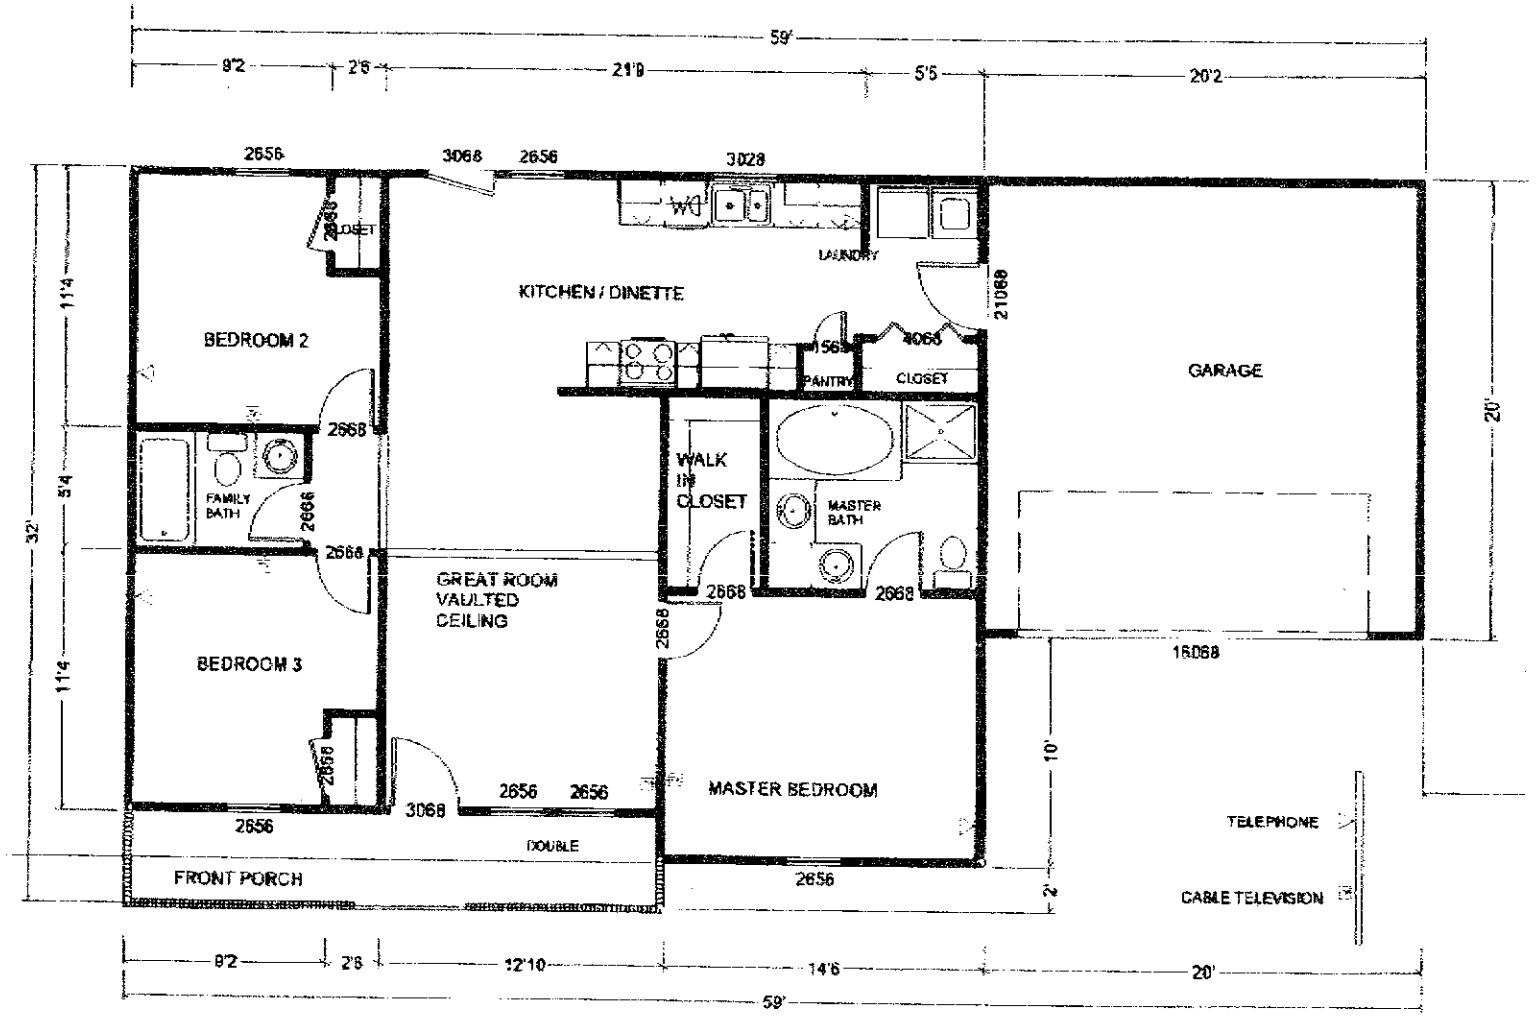

CHARLES M. AND SARAH B. MCCRAVEN
LOT 59 WILTSHIRE CREEK
THE SANDPPER