
Recd 9-7-01

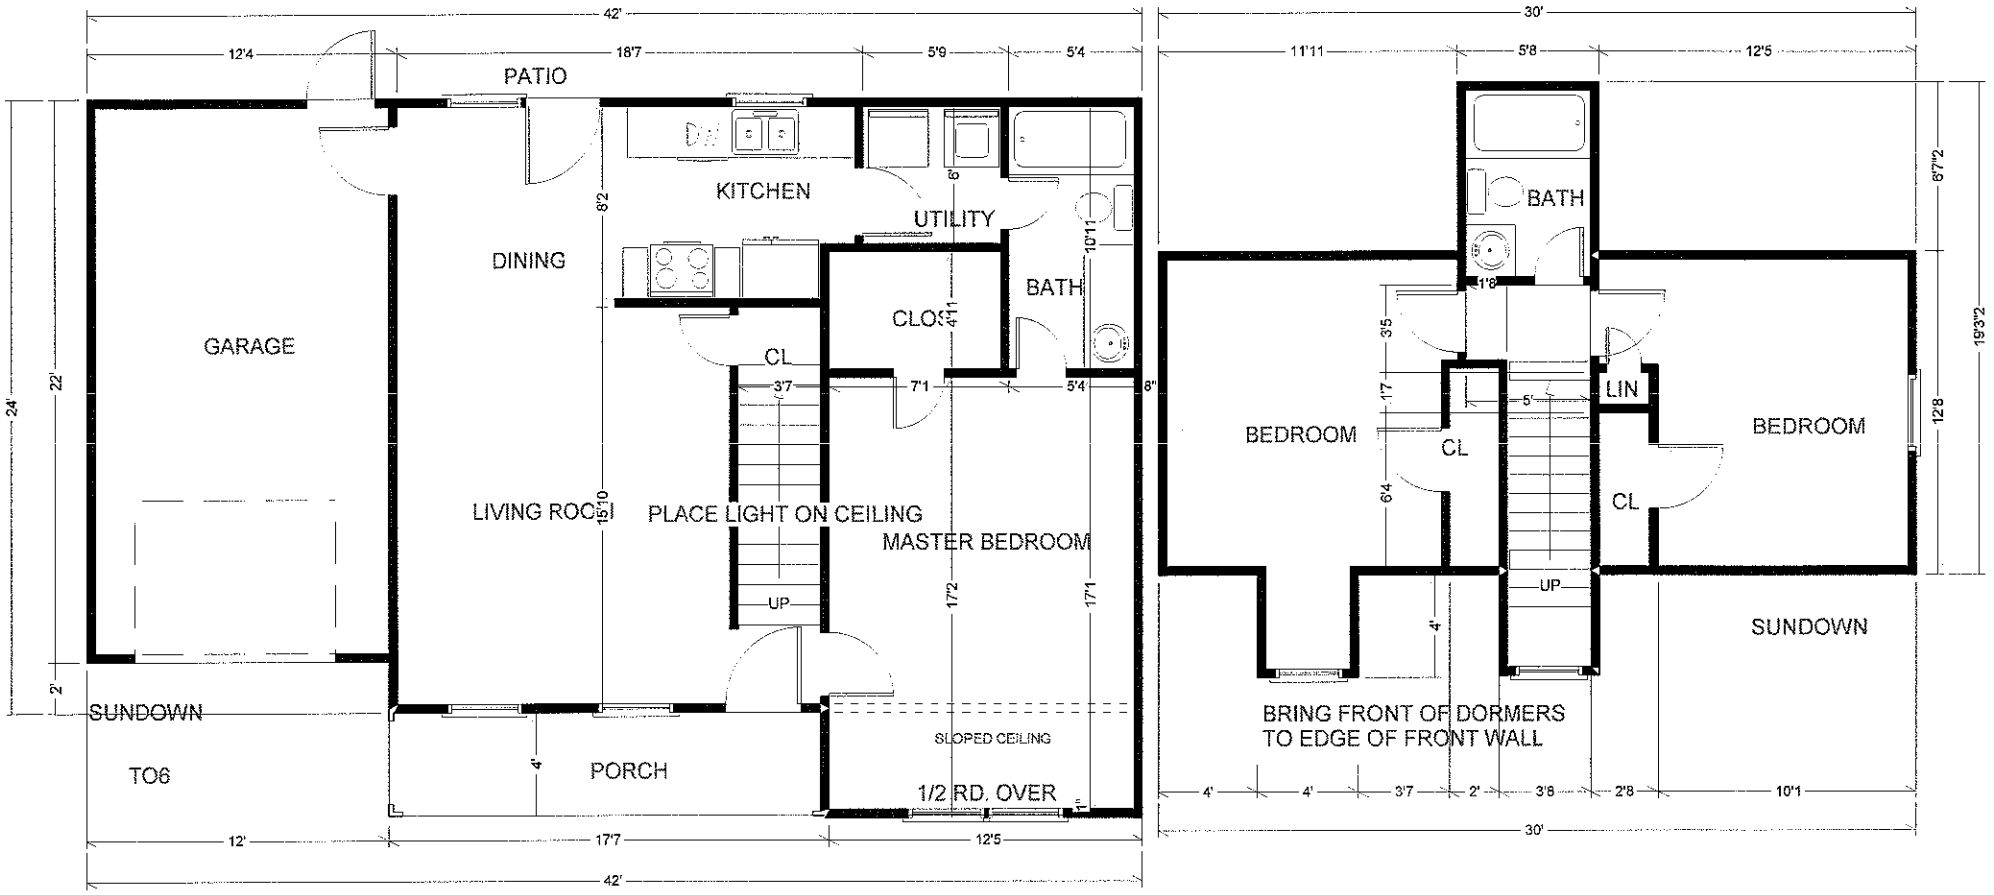

WILTSHIRE CREEK
#66