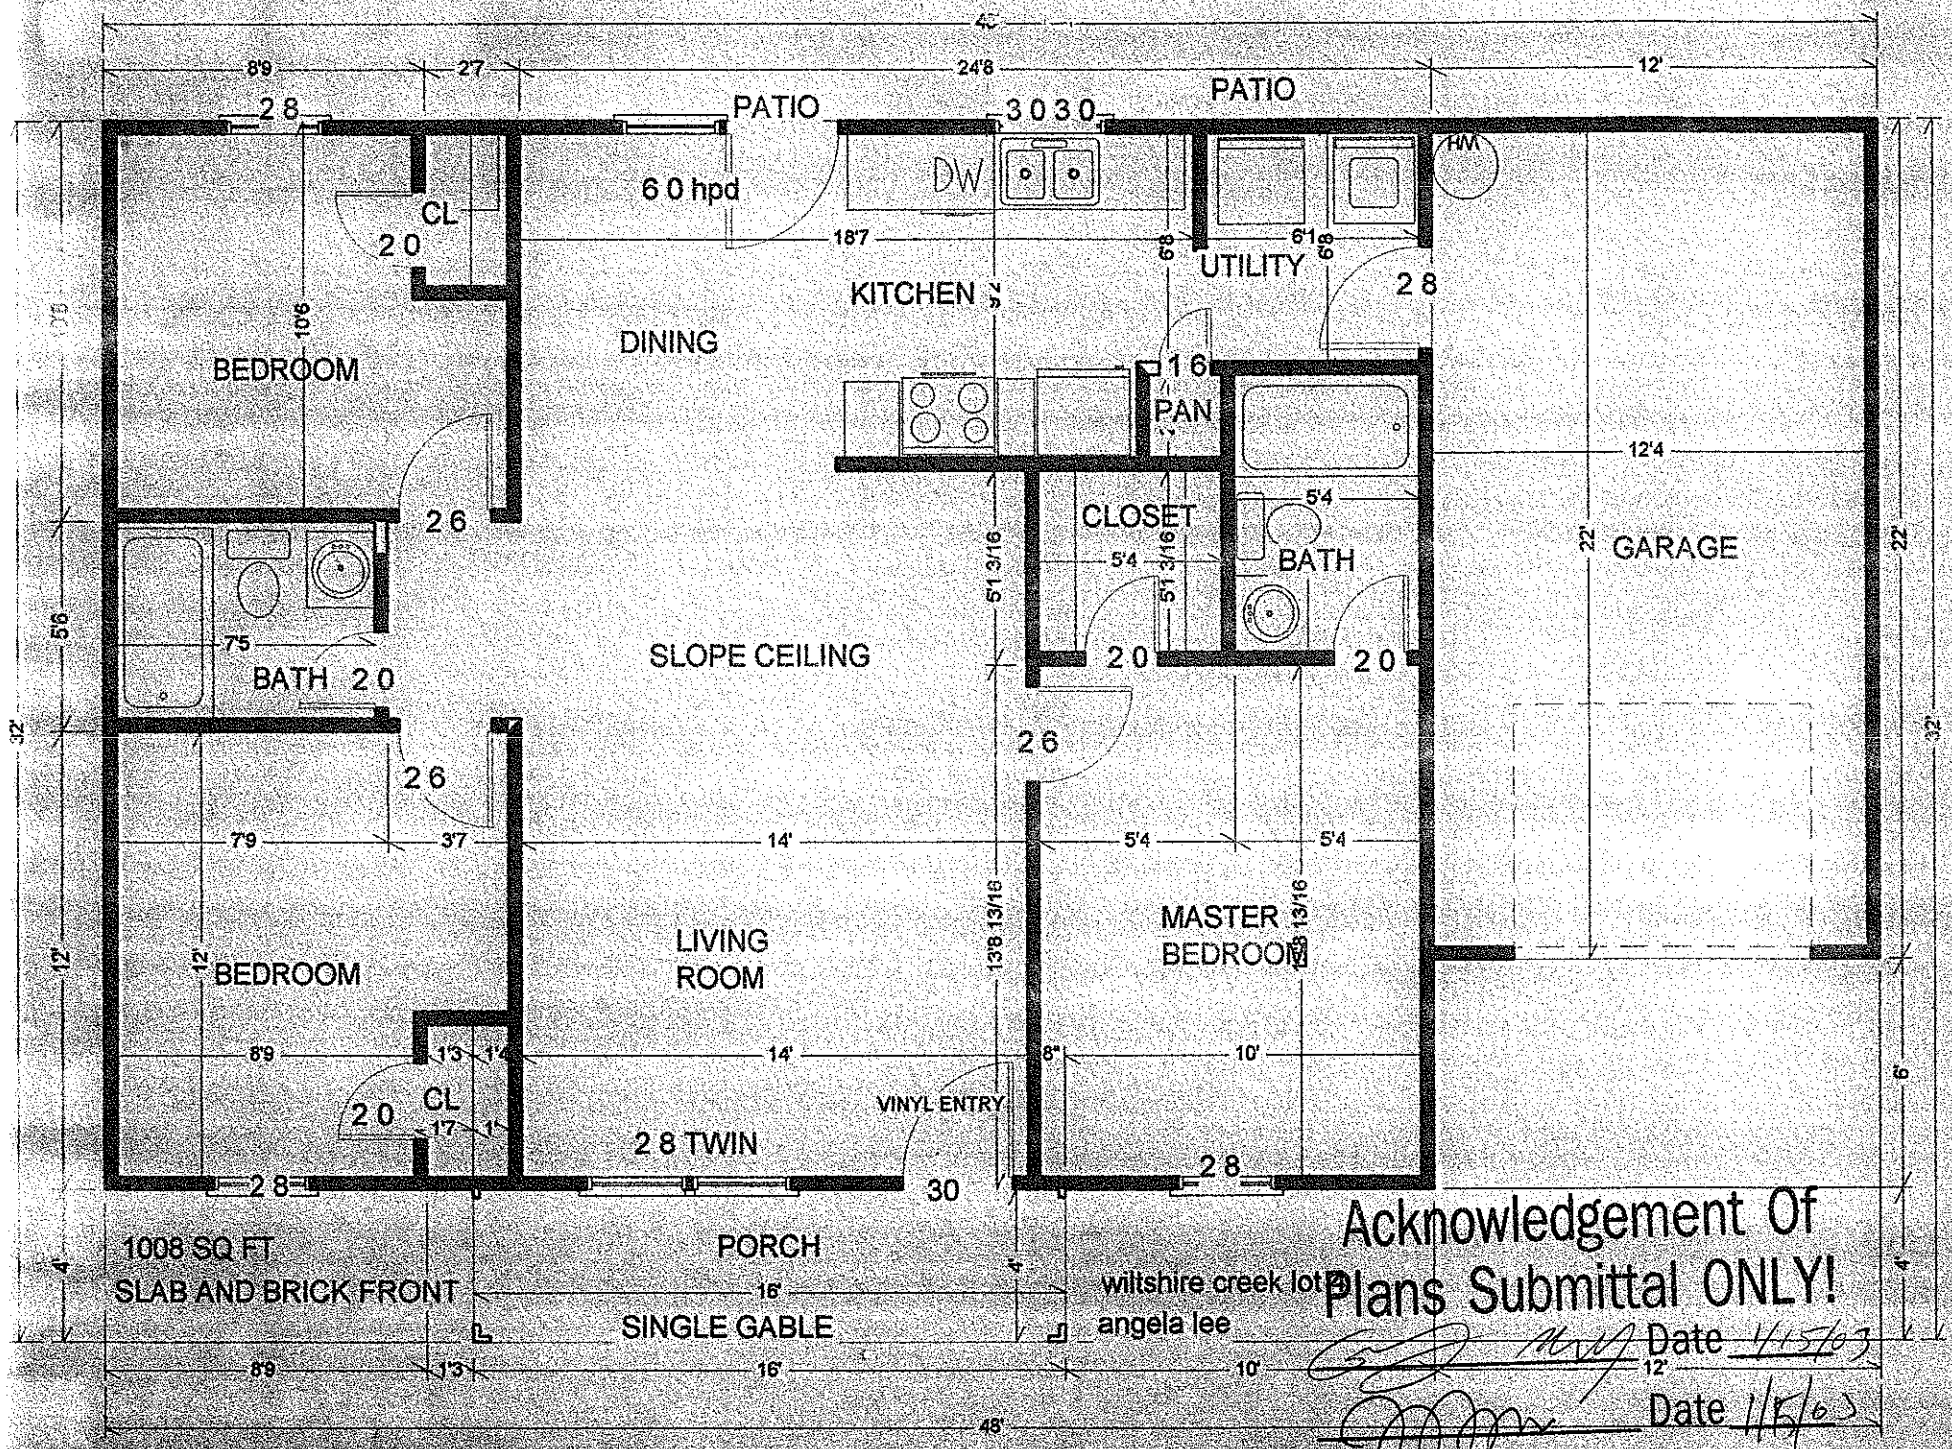


wiltshire creek lot 20
angela lee

Acknowledgement Of
Plans Submittal ONLY!

Date 1/15/03

Date 1/15/03