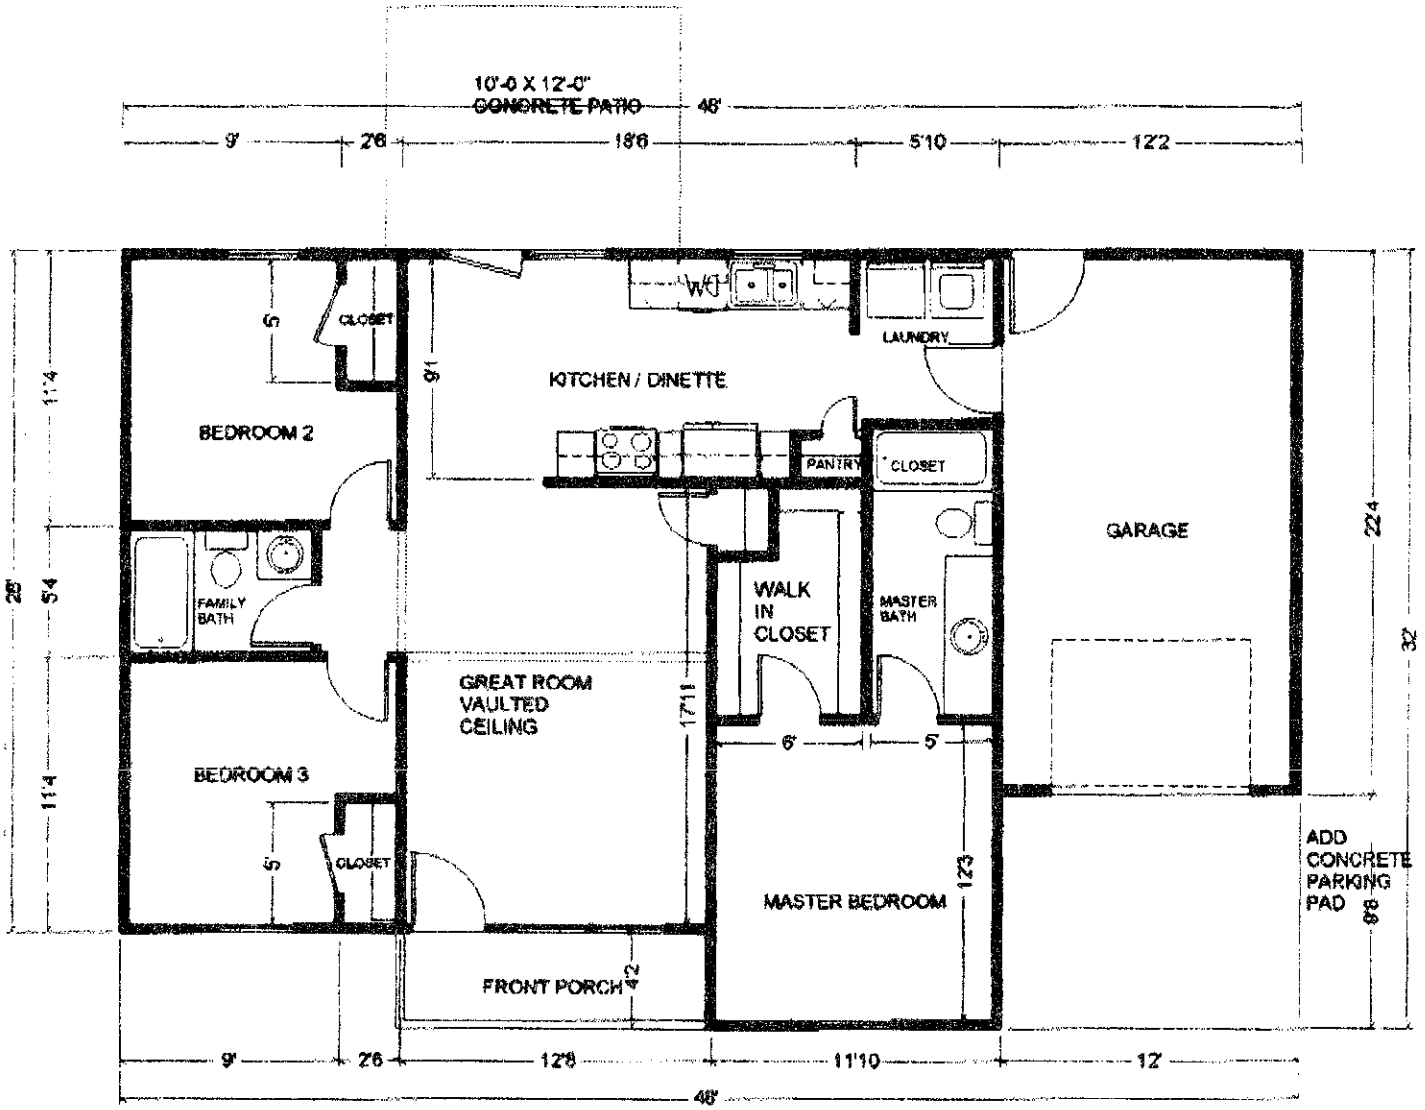


Mr Fred Beaver & Sons
1056 Square Feet
Lot 6 Wiltshire Creek
Permit # 1140012
Slab with Shed Roof