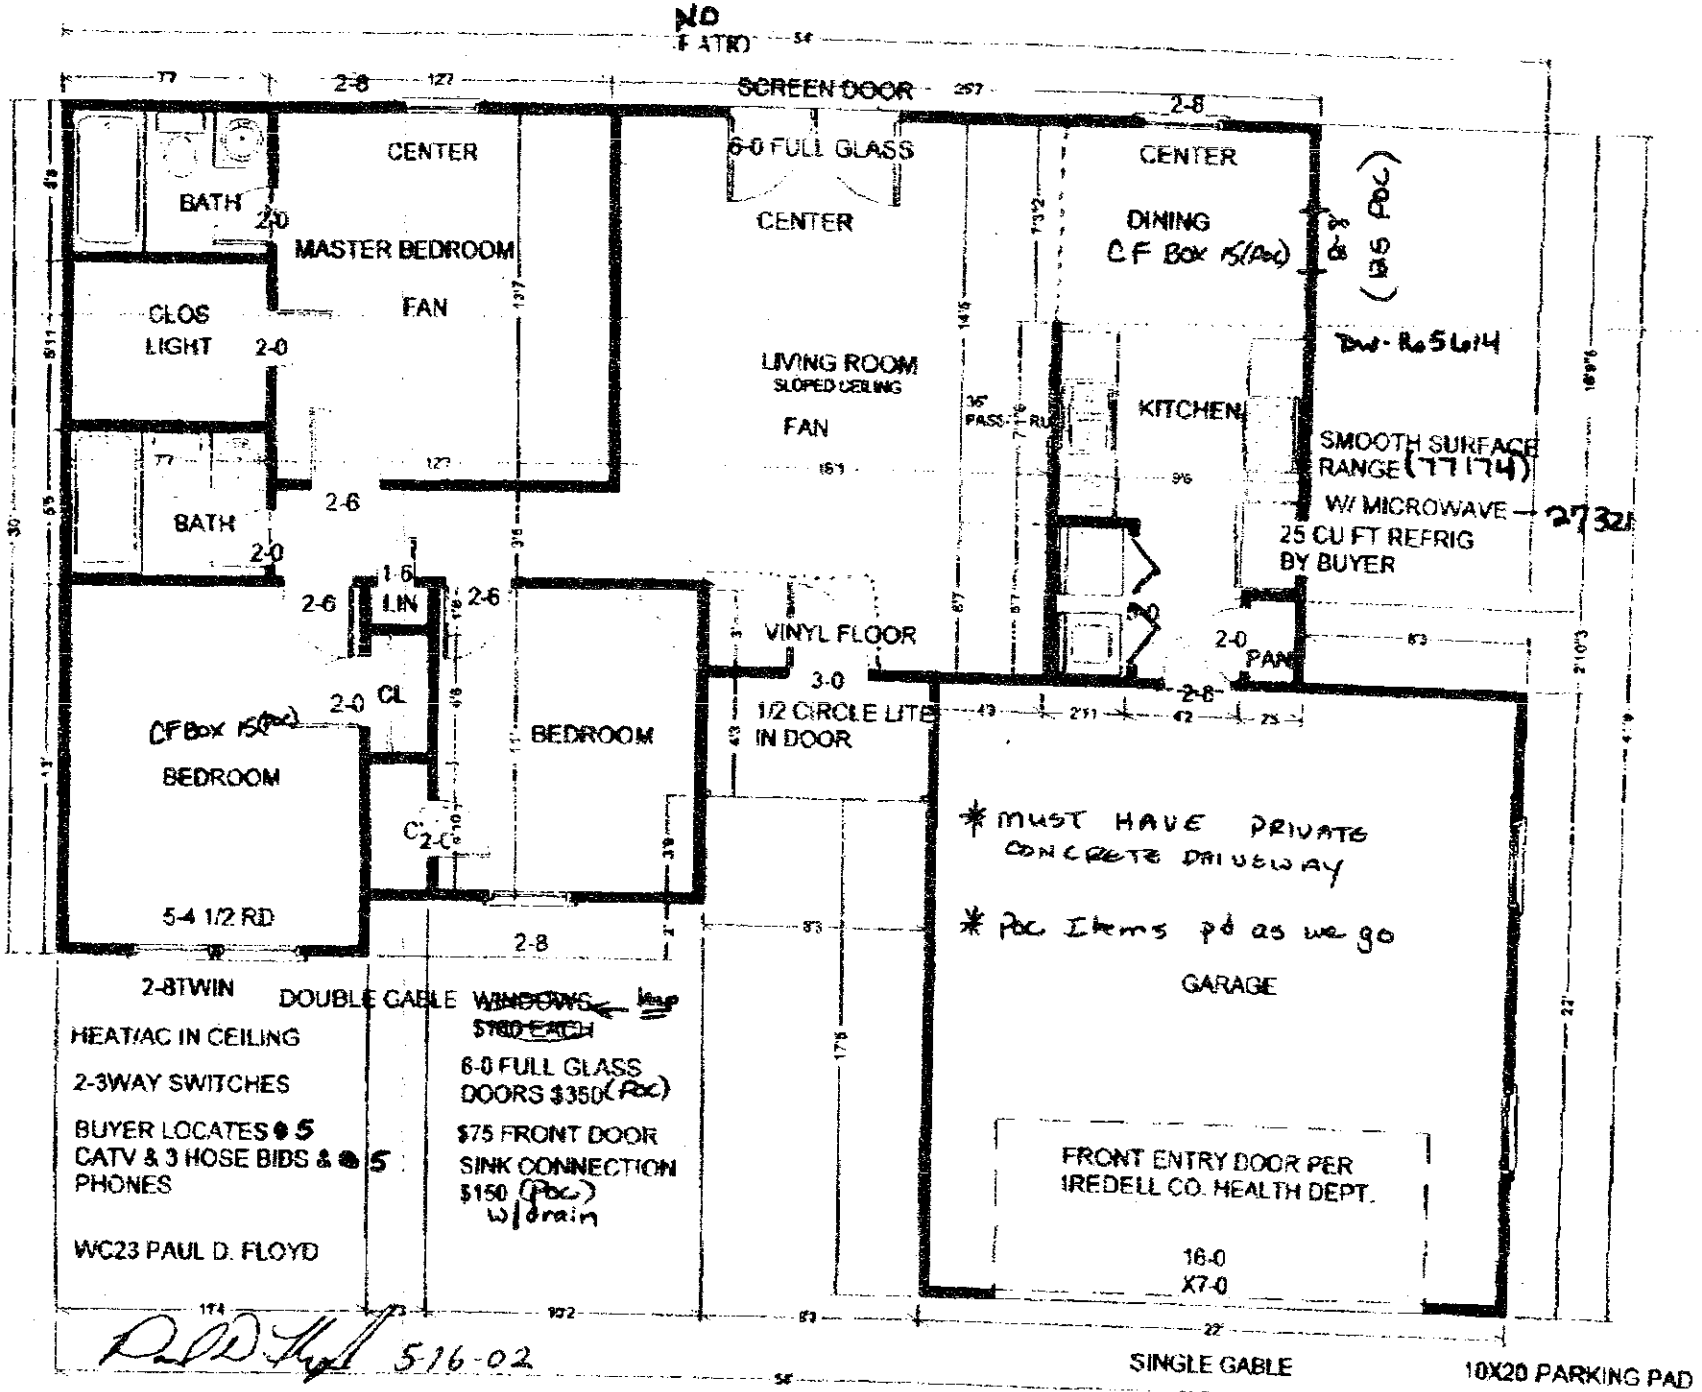

NO
SCREEN DOOR
CENTER
6-0 FULL GLASS
CENTER
CENTER
DINING
C.F Box 15(Poc)
(35 Poc)
BATH
MASTER BEDROOM
FAN
CLOS
LIGHT
LIVING ROOM
SLOPED CEILING
FAN
KITCHEN
SMOOTH SURFACE
RANGE (7714)
W/ MICROWAVE
25 CU FT REFRIG
BY BUYER
BATH
VINYL FLOOR
3-0
1/2 CIRCLE LITE
IN DOOR
CL
C.F Box 15(Poc)
BEDROOM
BEDROOM
5-4 1/2 RD
2-8TWIN
DOUBLE CABLE WINDOWS
$160 EACH
HEAT/AC IN CEILING
2-3WAY SWITCHES
BUYER LOCATES 5
CATV & 3 HOSE BIDS & 5
PHONES
WC23 PAUL D. FLOYD
6-0 FULL GLASS
DOORS $350(Poc)
$75 FRONT DOOR
SINK CONNECTION
$150 (Poc)
w/drain
* MUST HAVE PRIVATE
CONCRETE DRIVEWAY
* Poc Items pd as we go
GARAGE
FRONT ENTRY DOOR PER
IREDELL CO. HEALTH DEPT.
16-0
X7-0
SINGLE GABLE
10X20 PARKING PAD
5-16-02