
All Borings, septic lines, house stakes, and wells have been approximately located on this site plan, and have not been located on site by a licensed surveyor.

Lot 22
l Lee Johnson
: 1861 Page 536
#4740-52-6034

Approved ICHD
4-19-13

OK

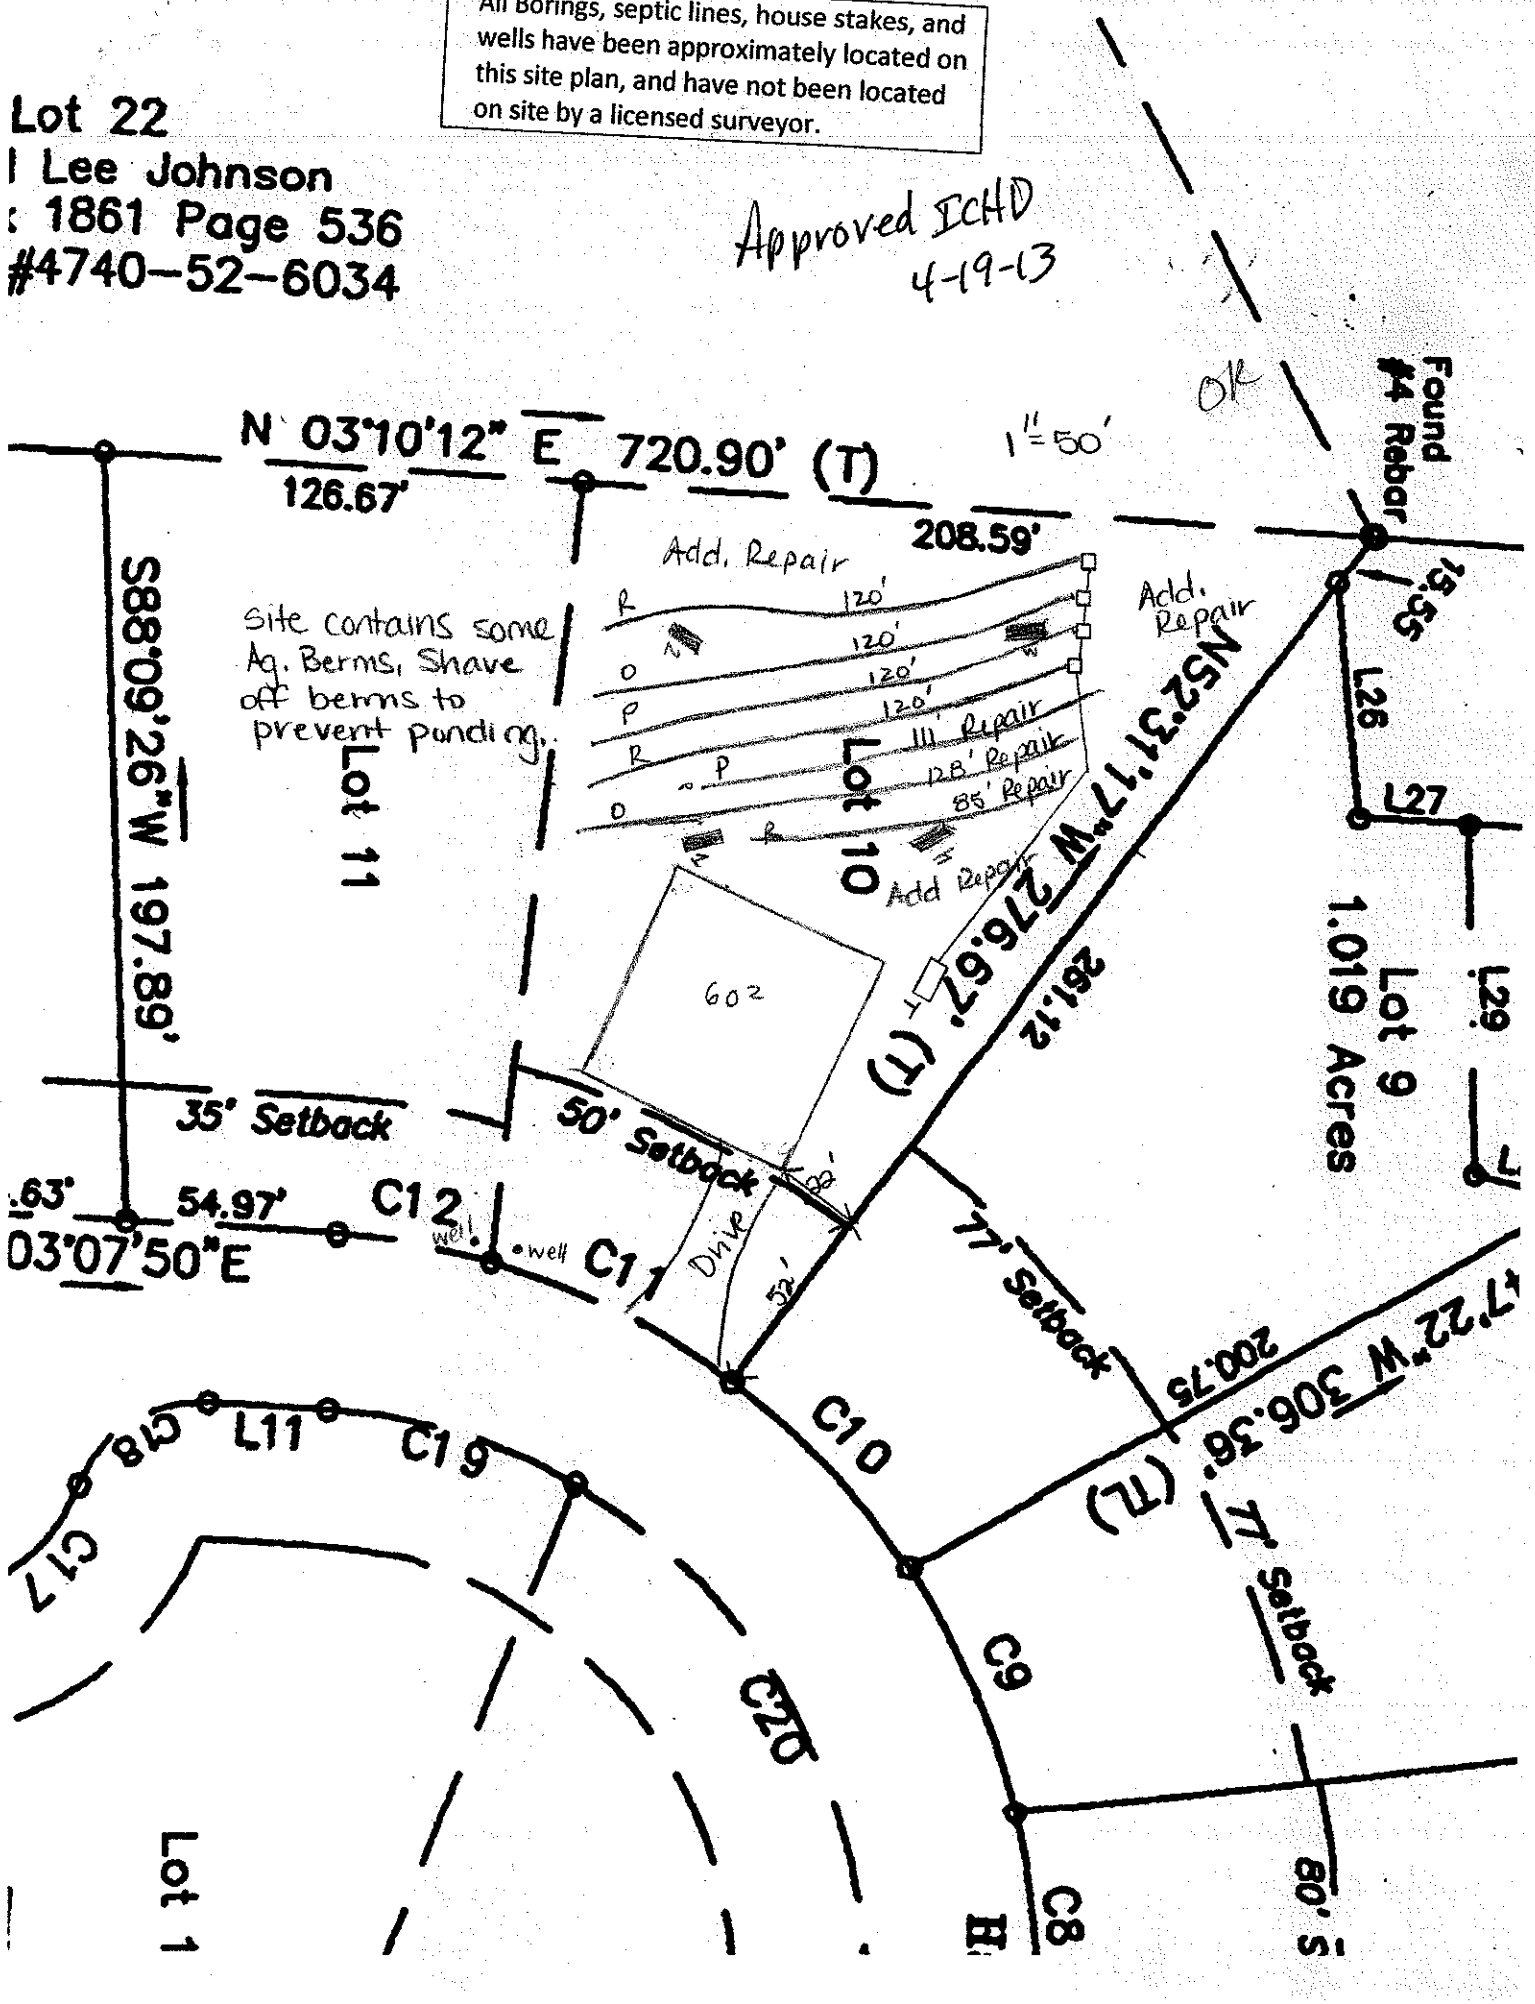

Project #: _____ Sheet: _____

Property ID/#: _____ **SOIL/SITE EVALUATION**

County: [redacted] Date Evaluated: 3/15/13

Owner or Client: ELG Investments, LLC

Proposed Facility: House Design Flow: 480 Property Size: _____

Location of Site: Hawks Landing Lot 10

Soil Described By: KMS Others Present: _____ Site LTAR: Int. 0.25 Rep. 0.25

Antecedent Moisture: _____ Weather: _____ Site Classification: RS

Water Supply: [ ] Public [ ] Community [X] On-Site Well [ ] Spring [ ] Other

Evaluation Method: [ ] Auger Boring [X] Pit [ ] Cut

Type of Wastewater: [X] Sewage [ ] Industrial Process [ ] Mixed

PROFILE #	Landscape Position/ Slope%	Horizon Depth (IN.)	SOIL MORPHOLOGY: Structure/ Texture	SOIL MORPHOLOGY: Consistence Mineralogy	PROFILE FACTORS: Inclusions	PROFILE FACTORS: Matrix Color	PROFILE FACTORS: Mottles	PROFILE FACTORS: Profile Notes (Restr Horiz, Soil Depth, Coarse Frag, etc..)	Profile Class & LTAR
1	L	0-7	Mo GR SL	FR NS/NP		Br			0.25
		7-39	WK ABK C	FI S/P		Red	C yel Br		
		39-60	WK SBK CL	FR SS/SP	F sap	Red			
2	L	0-8	Mo GR SL	FR NS/NP		Br			0.25
		8-43	WK ABK C	FI S/P	C Quartz	Red	C yel Br		
		43-53	WK SBK C	FR SS/SP	C Quartz	Red	F yel Br		
3	L	0-14	Mo GR SL	FR NS/NP		Br			0.3
		14-36	MO SBK C	FR SS/SP		Red			
		36-48	WK SBK C	FR SS/SP	F sap	Red			
4	L	0-7	Mo GR SL	FR NS/NP		Br			0.25
		7-33	WK ABK C	FI S/P	C Quartz	Red	C yel Br	(10YR 6/4)	
		33-50	WK SBK C	FR SS/SP	C Quartz	Red			
5									
6									

COMMENTS:

Approved ICHD
4-19-13