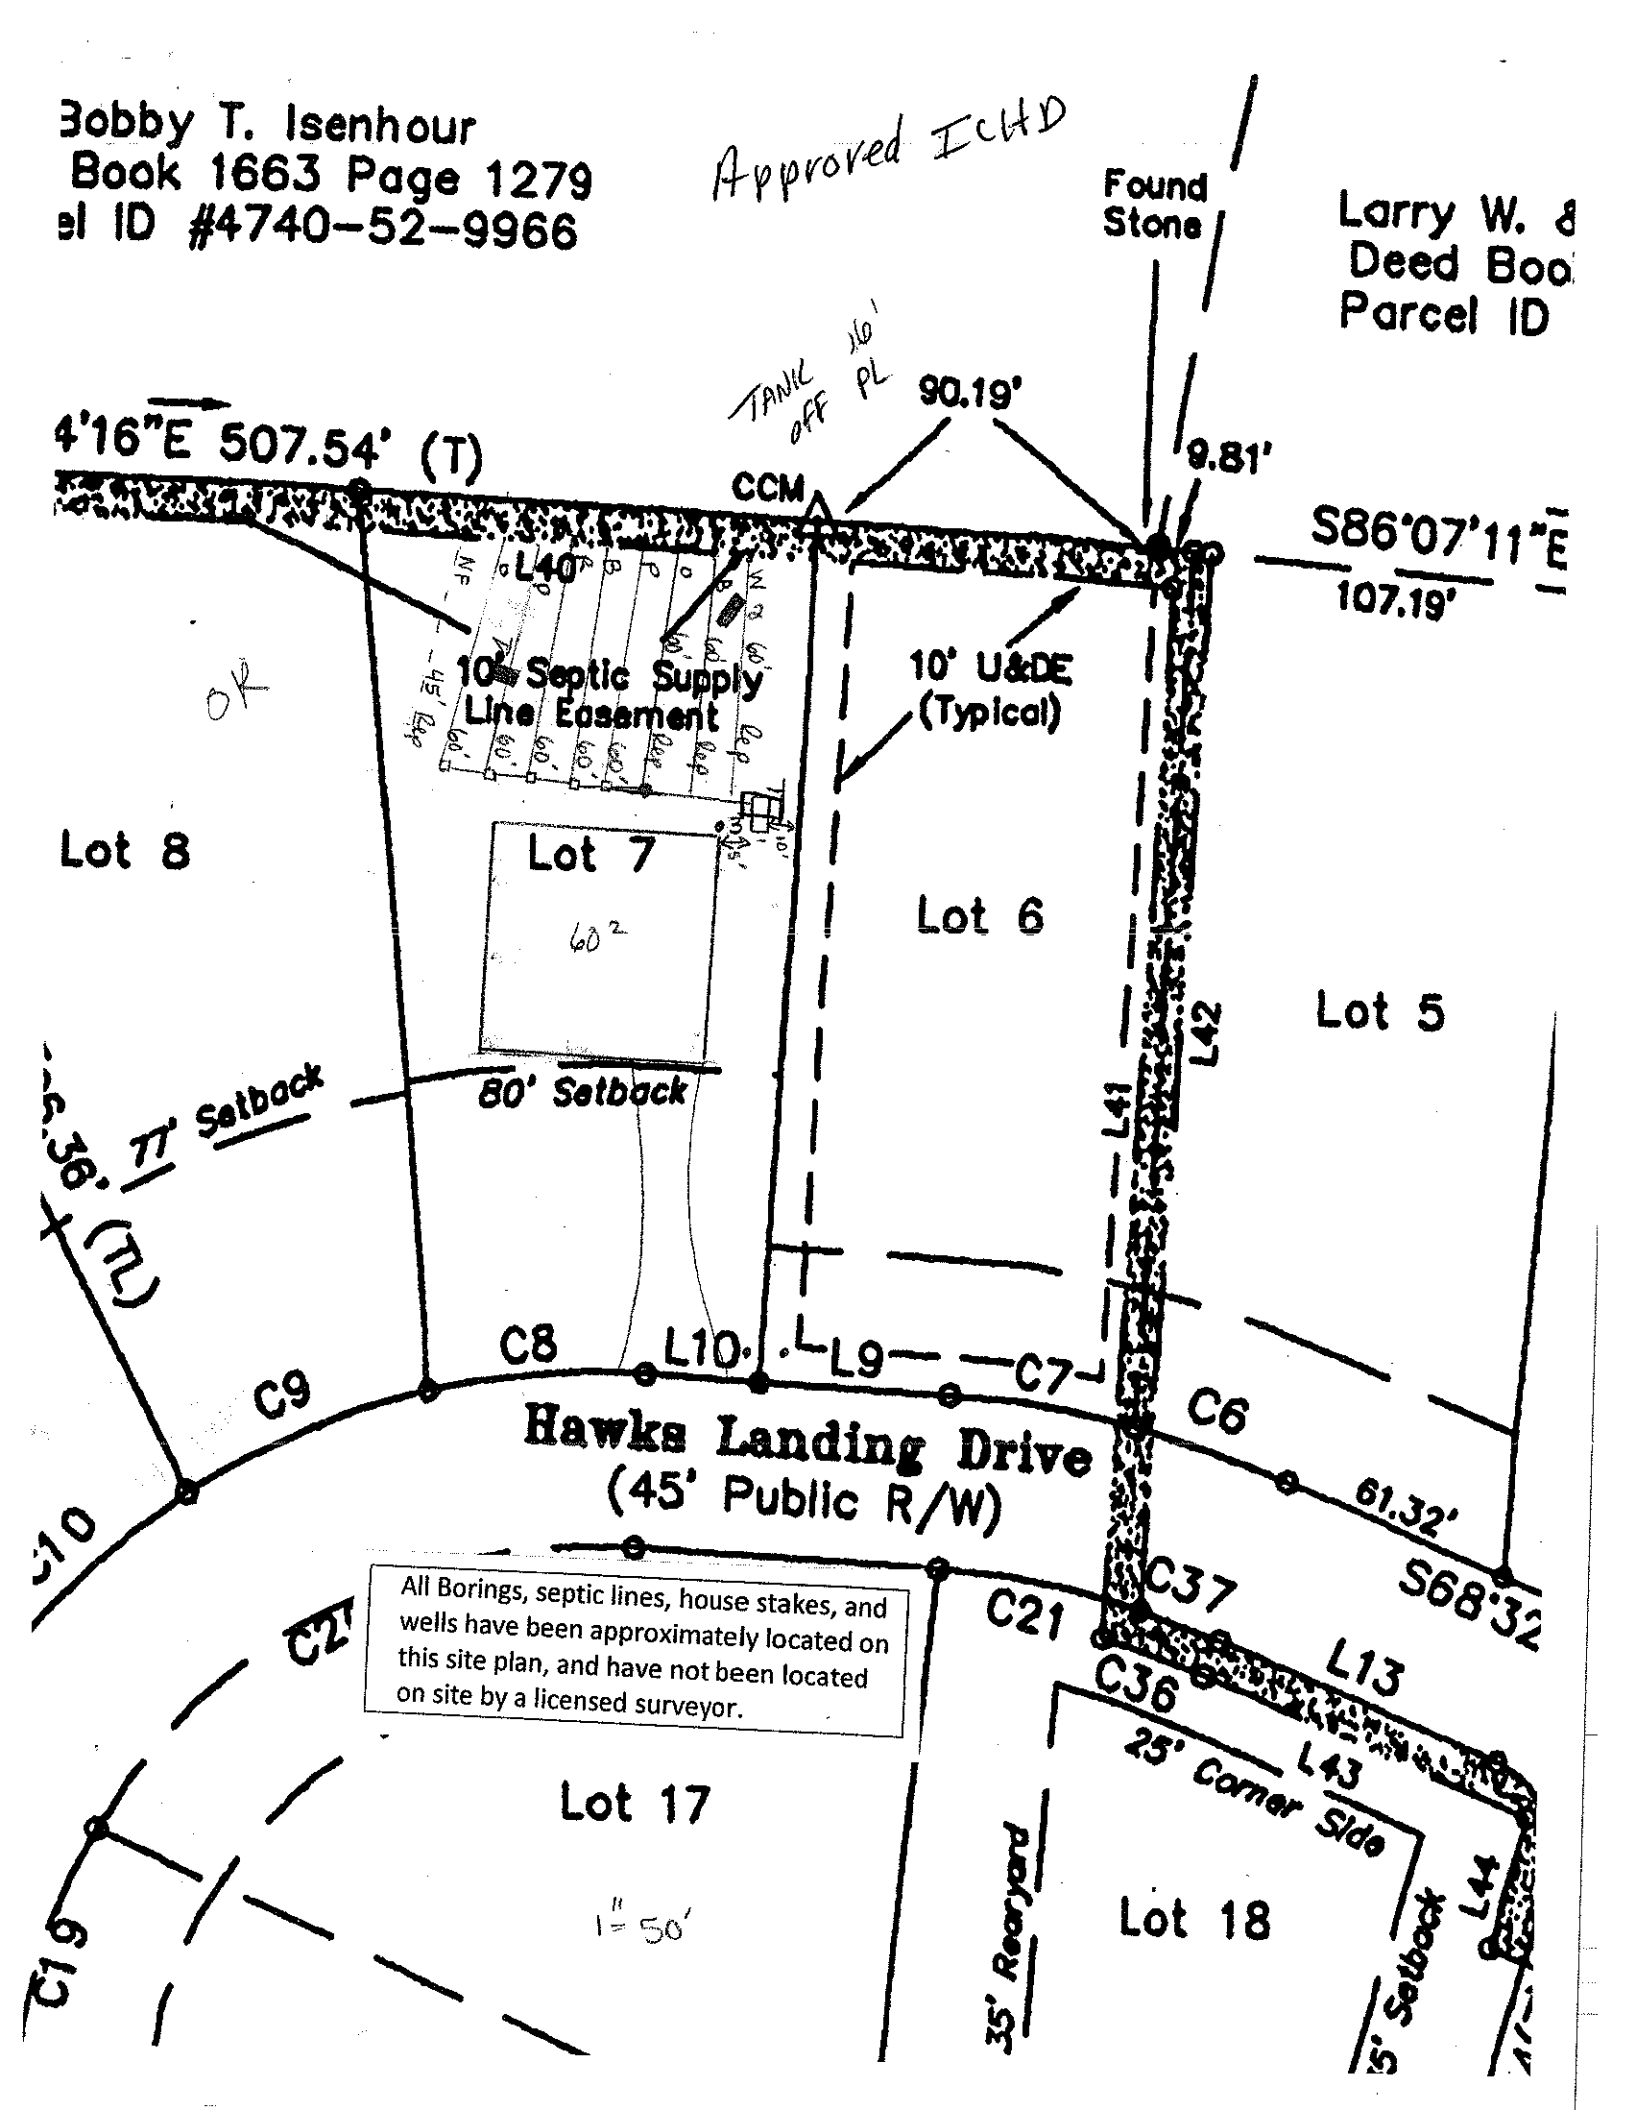

Bobby T. Isenhour
Book 1663 Page 1279
el ID #4740-52-9966
Approved ICHD
Found Stone
Larry W. &
Deed Boo
Parcel ID
TANK 10' OFF PL
90.19'
9.81'
4'16"E 507.54' (T)
CCM
S86°07'11"E
107.19'
L40
10' Septic Supply Line Easement
10' U&DE (Typical)
OR
Lot 8
Lot 7
60²
Lot 6
Lot 5
L42
L41
80' Setback
11' Setback
36' (TL)
C8
L10
L9
C7
C9
C6
Hawks Landing Drive
(45' Public R/W)
61.32'
S68°32
C10
C21
C37
L13
C36
25' Corner Side
L43
L44
All Borings, septic lines, house stakes, and wells have been approximately located on this site plan, and have not been located on site by a licensed surveyor.
Lot 17
1" = 50'
Lot 18
35' Rearyard
5' Setback
C16