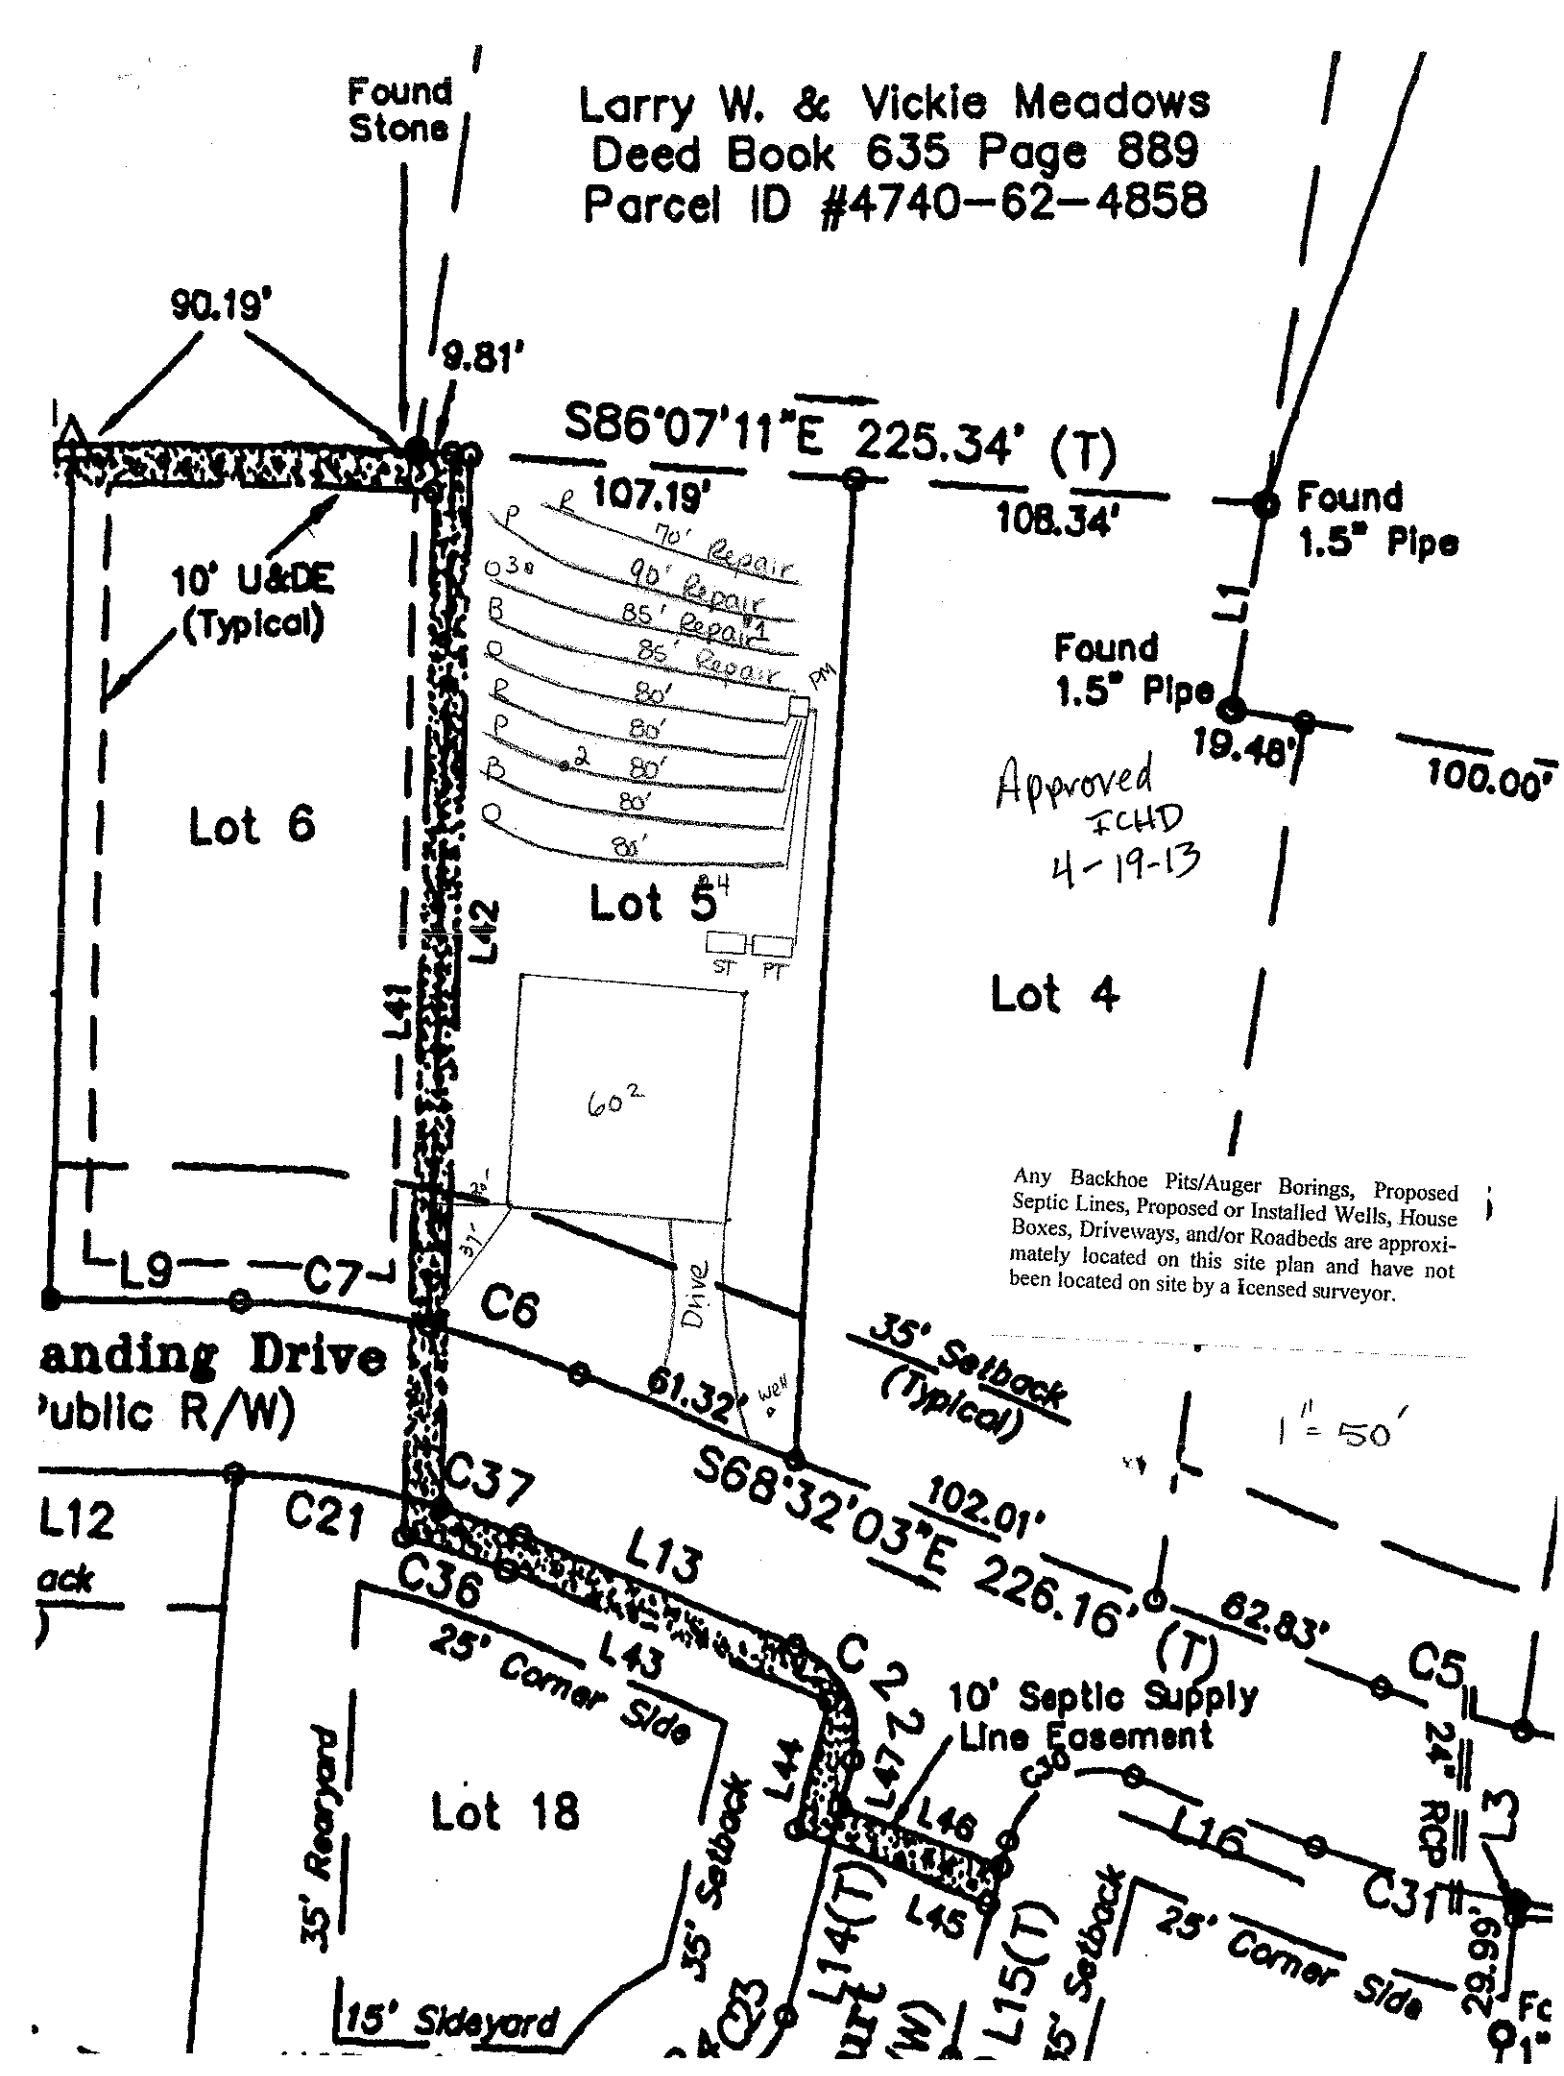

Larry W. & Vickie Meadows
Deed Book 635 Page 889
Parcel ID #4740-62-4858
Found Stone
90.19'
9.81'
S86°07'11"E 225.34' (T)
107.19'
108.34'
Found 1.5" Pipe
Found 1.5" Pipe
L1
19.48'
100.00'
10' U&DE (Typical)
Lot 6
70' Repair
90' Repair
85' Repair
85' Repair
80'
80'
80'
80'
PM
Lot 5
ST
PT
L42
L41
Lot 4
Approved FCHD 4-19-13
60²
Any Backhoe Pits/Auger Borings, Proposed Septic Lines, Proposed or Installed Wells, House Boxes, Driveways, and/or Roadbeds are approximately located on this site plan and have not been located on site by a licensed surveyor.
L9
C7
C6
Drive
35' Setback (Typical)
1" = 50'
anding Drive
ublic R/W)
61.32'
well
S68°32'03"E 102.01'
226.16' (T)
62.83'
C5
L12
C21
C37
L13
C36
25' Corner Side
L43
C22
10' Septic Supply Line Easement
24" RCP
L3
L44
L47
L46
C30
L16
C31
35' Rearyard
Lot 18
35' Setback
L14(T)
L45
L15(T)
25' Corner Side
15' Sideyard
C23