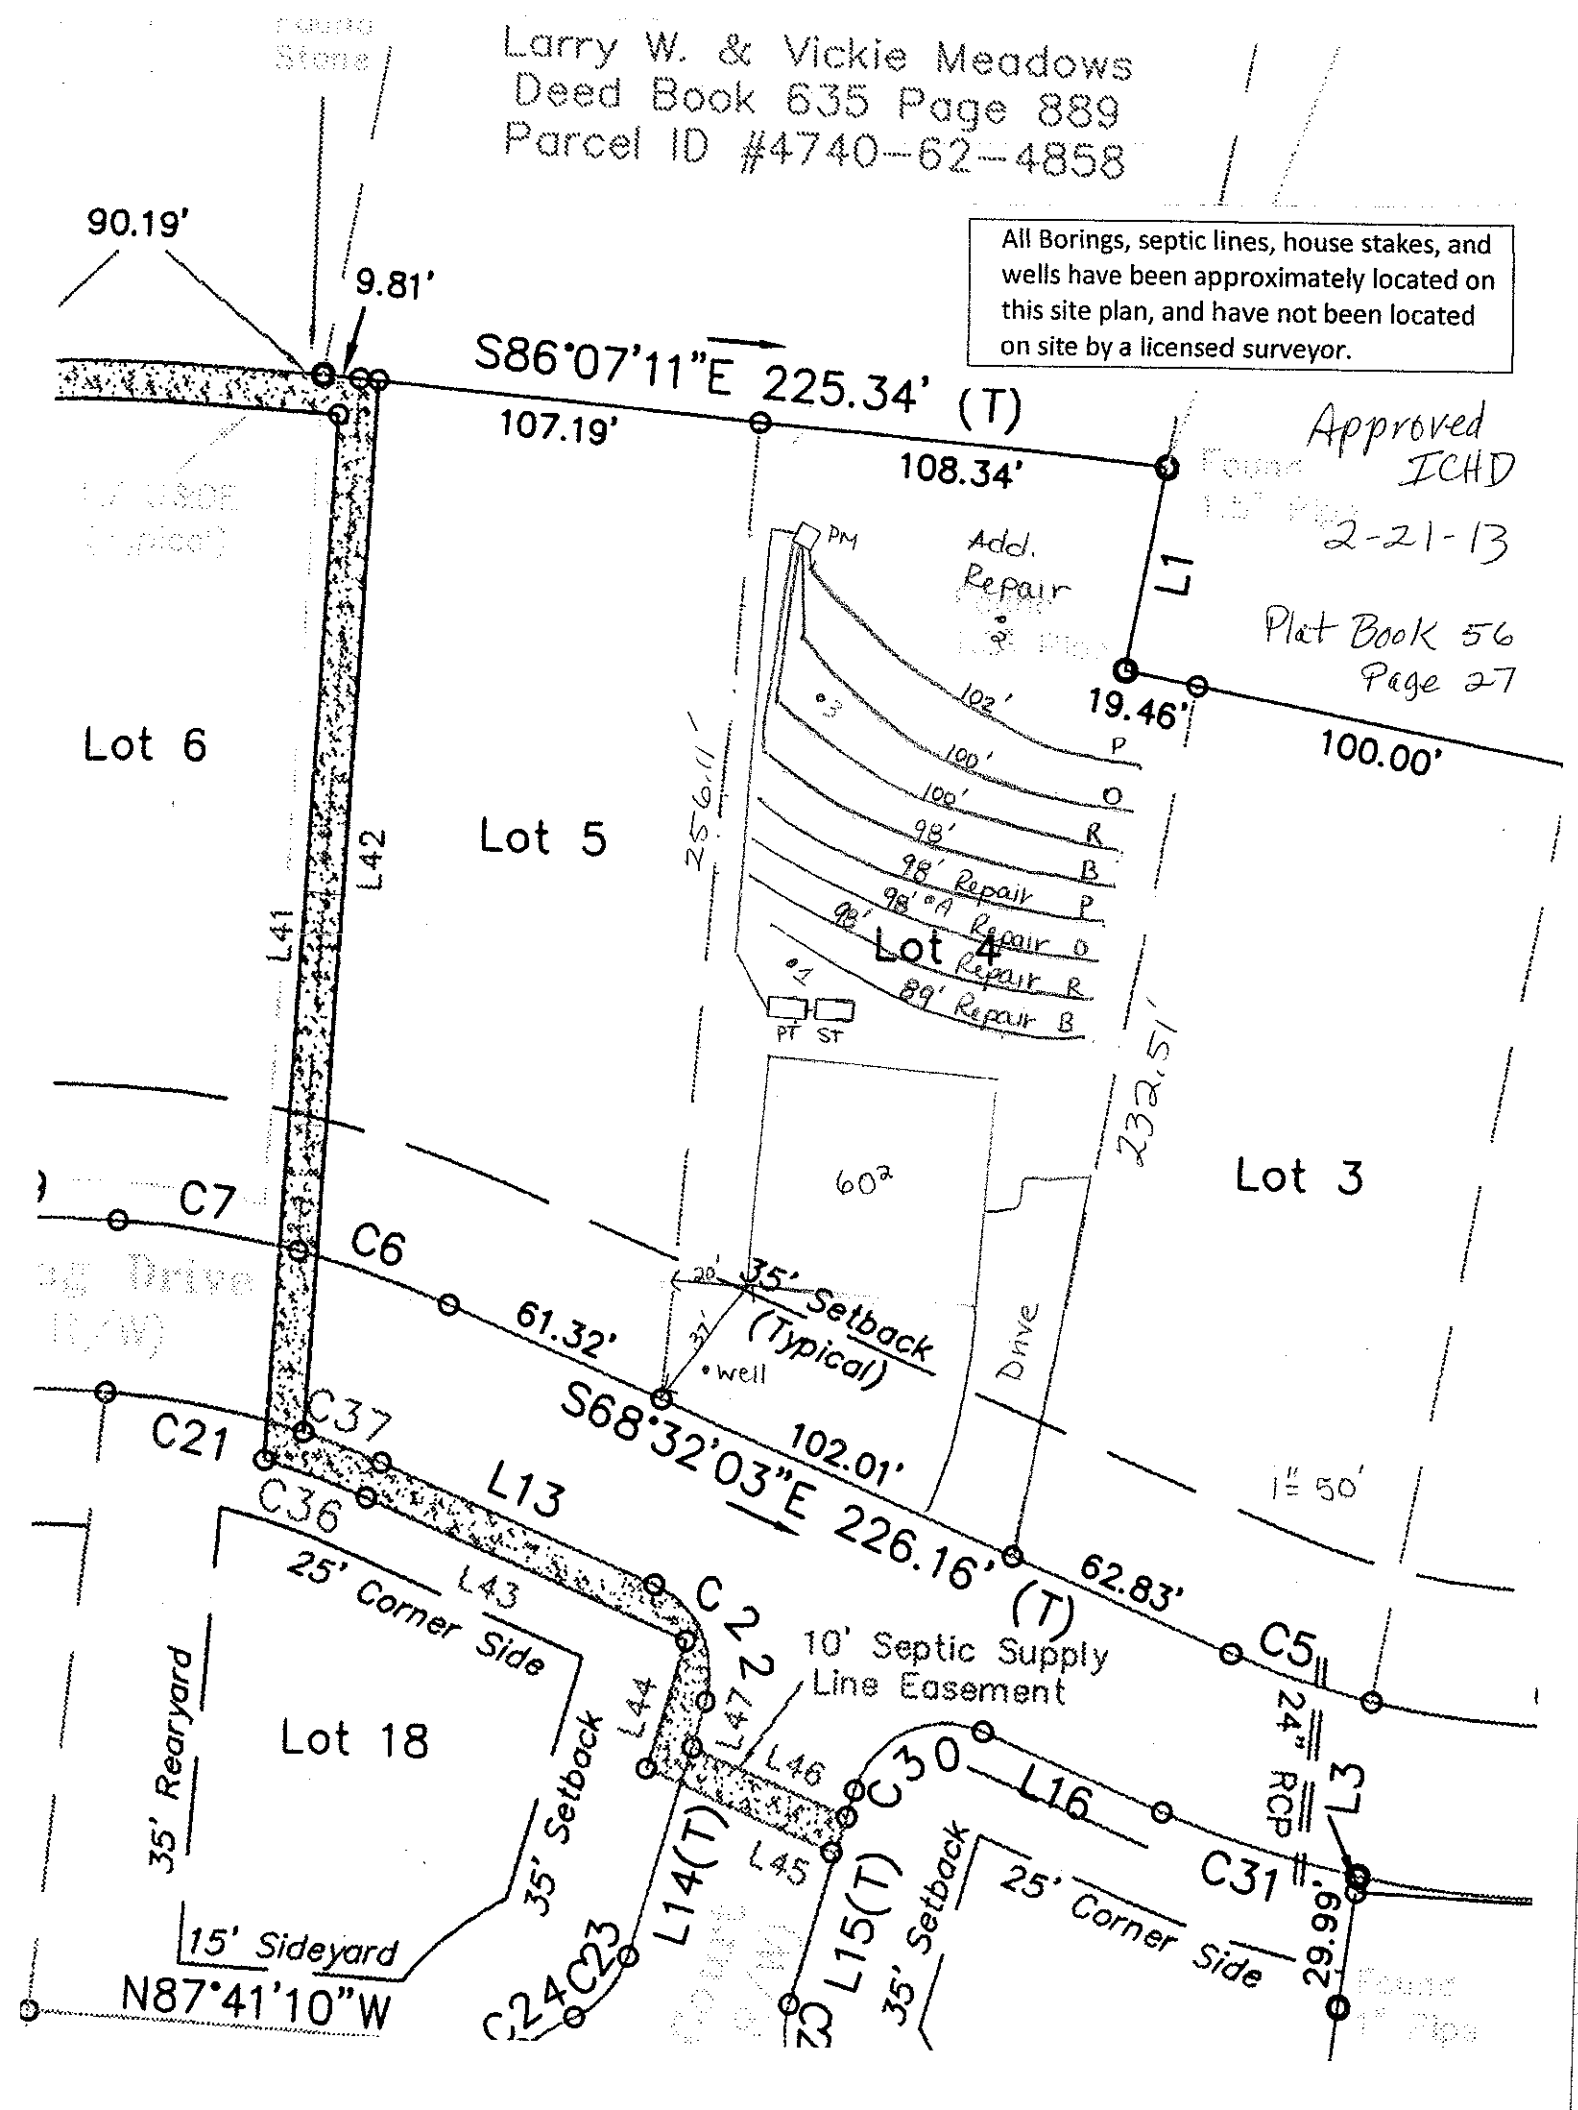

Larry W. & Vickie Meadows
Deed Book 635 Page 889
Parcel ID #4740-62-4858
All Borings, septic lines, house stakes, and wells have been approximately located on this site plan, and have not been located on site by a licensed surveyor.
Approved
ICHD
2-21-13
Plat Book 56
Page 27
90.19'
9.81'
S86°07'11"E 225.34' (T)
107.19'
108.34'
19.46'
100.00'
L1
PM
Add. Repair
102'
100'
100'
98'
98' Repair
98' Repair
98' Repair
89' Repair
P
O
R
B
P
O
R
B
PT
ST
256.11'
Lot 6
Lot 5
Lot 4
Lot 3
L41
L42
232.51'
60²
C7
C6
61.32'
20'
35' Setback
(Typical)
37'
well
Drive
C21
C37
S68°32'03"E 102.01'
L13
C36
25' Corner Side
L43
C22
10' Septic Supply
Line Easement
62.83'
C5
1" = 50'
Lot 18
35' Rearyard
L44
L47
L46
C30
L16
24" RCP
L3
35' Setback
L14(T)
L45
L15(T)
C31
25' Corner Side
29.99'
15' Sideyard
N87°41'10"W
C24
C23
35' Setback