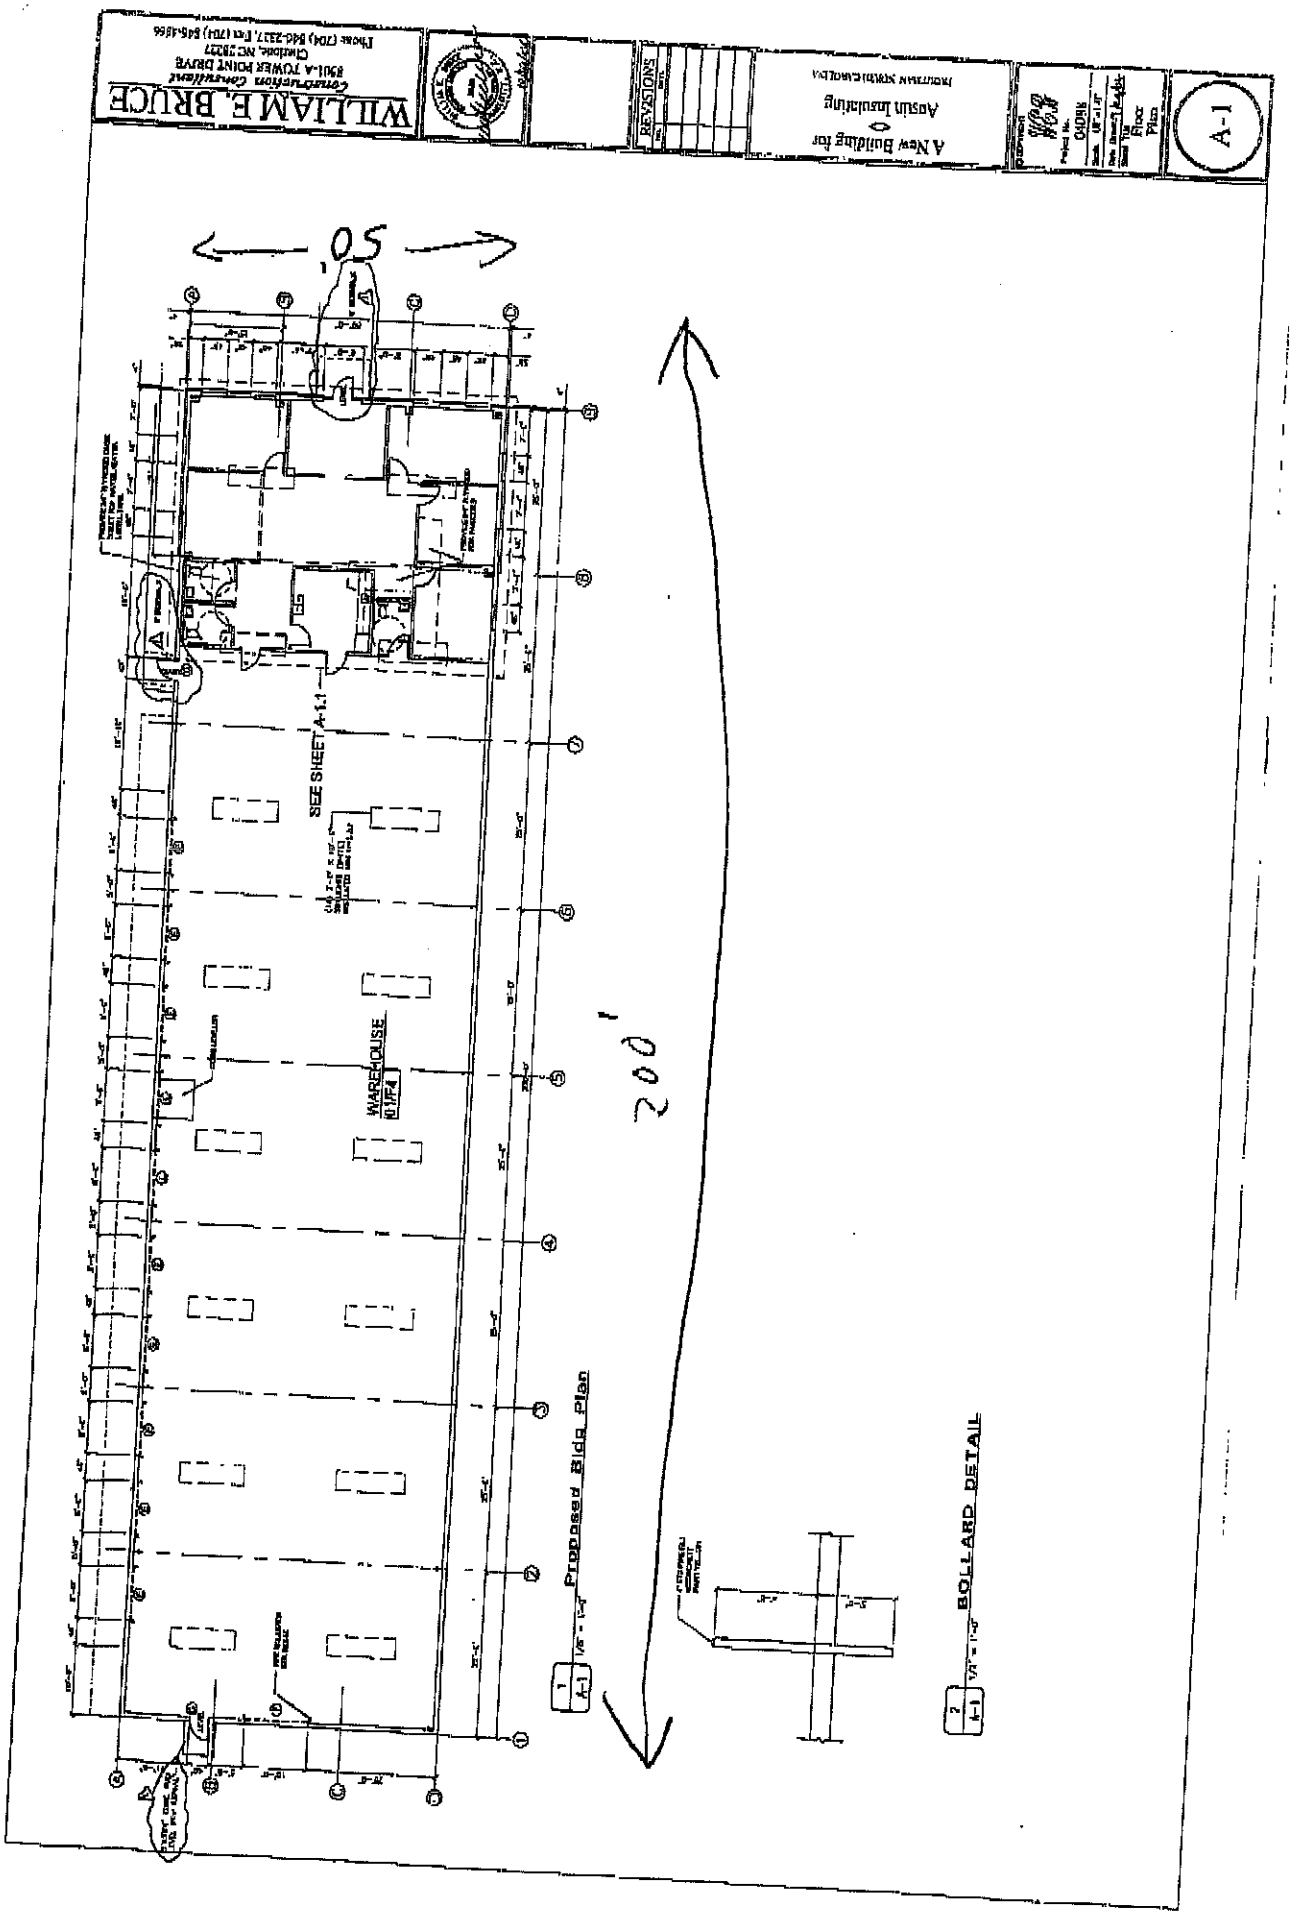

WILLIAME BRUCE
A New Building for
Austin Insulating
A-1
SEE SHEET A-1.1
WAREHOUSE
Proposed Bldg Plan
BOLLARD DETAIL
200'
105'