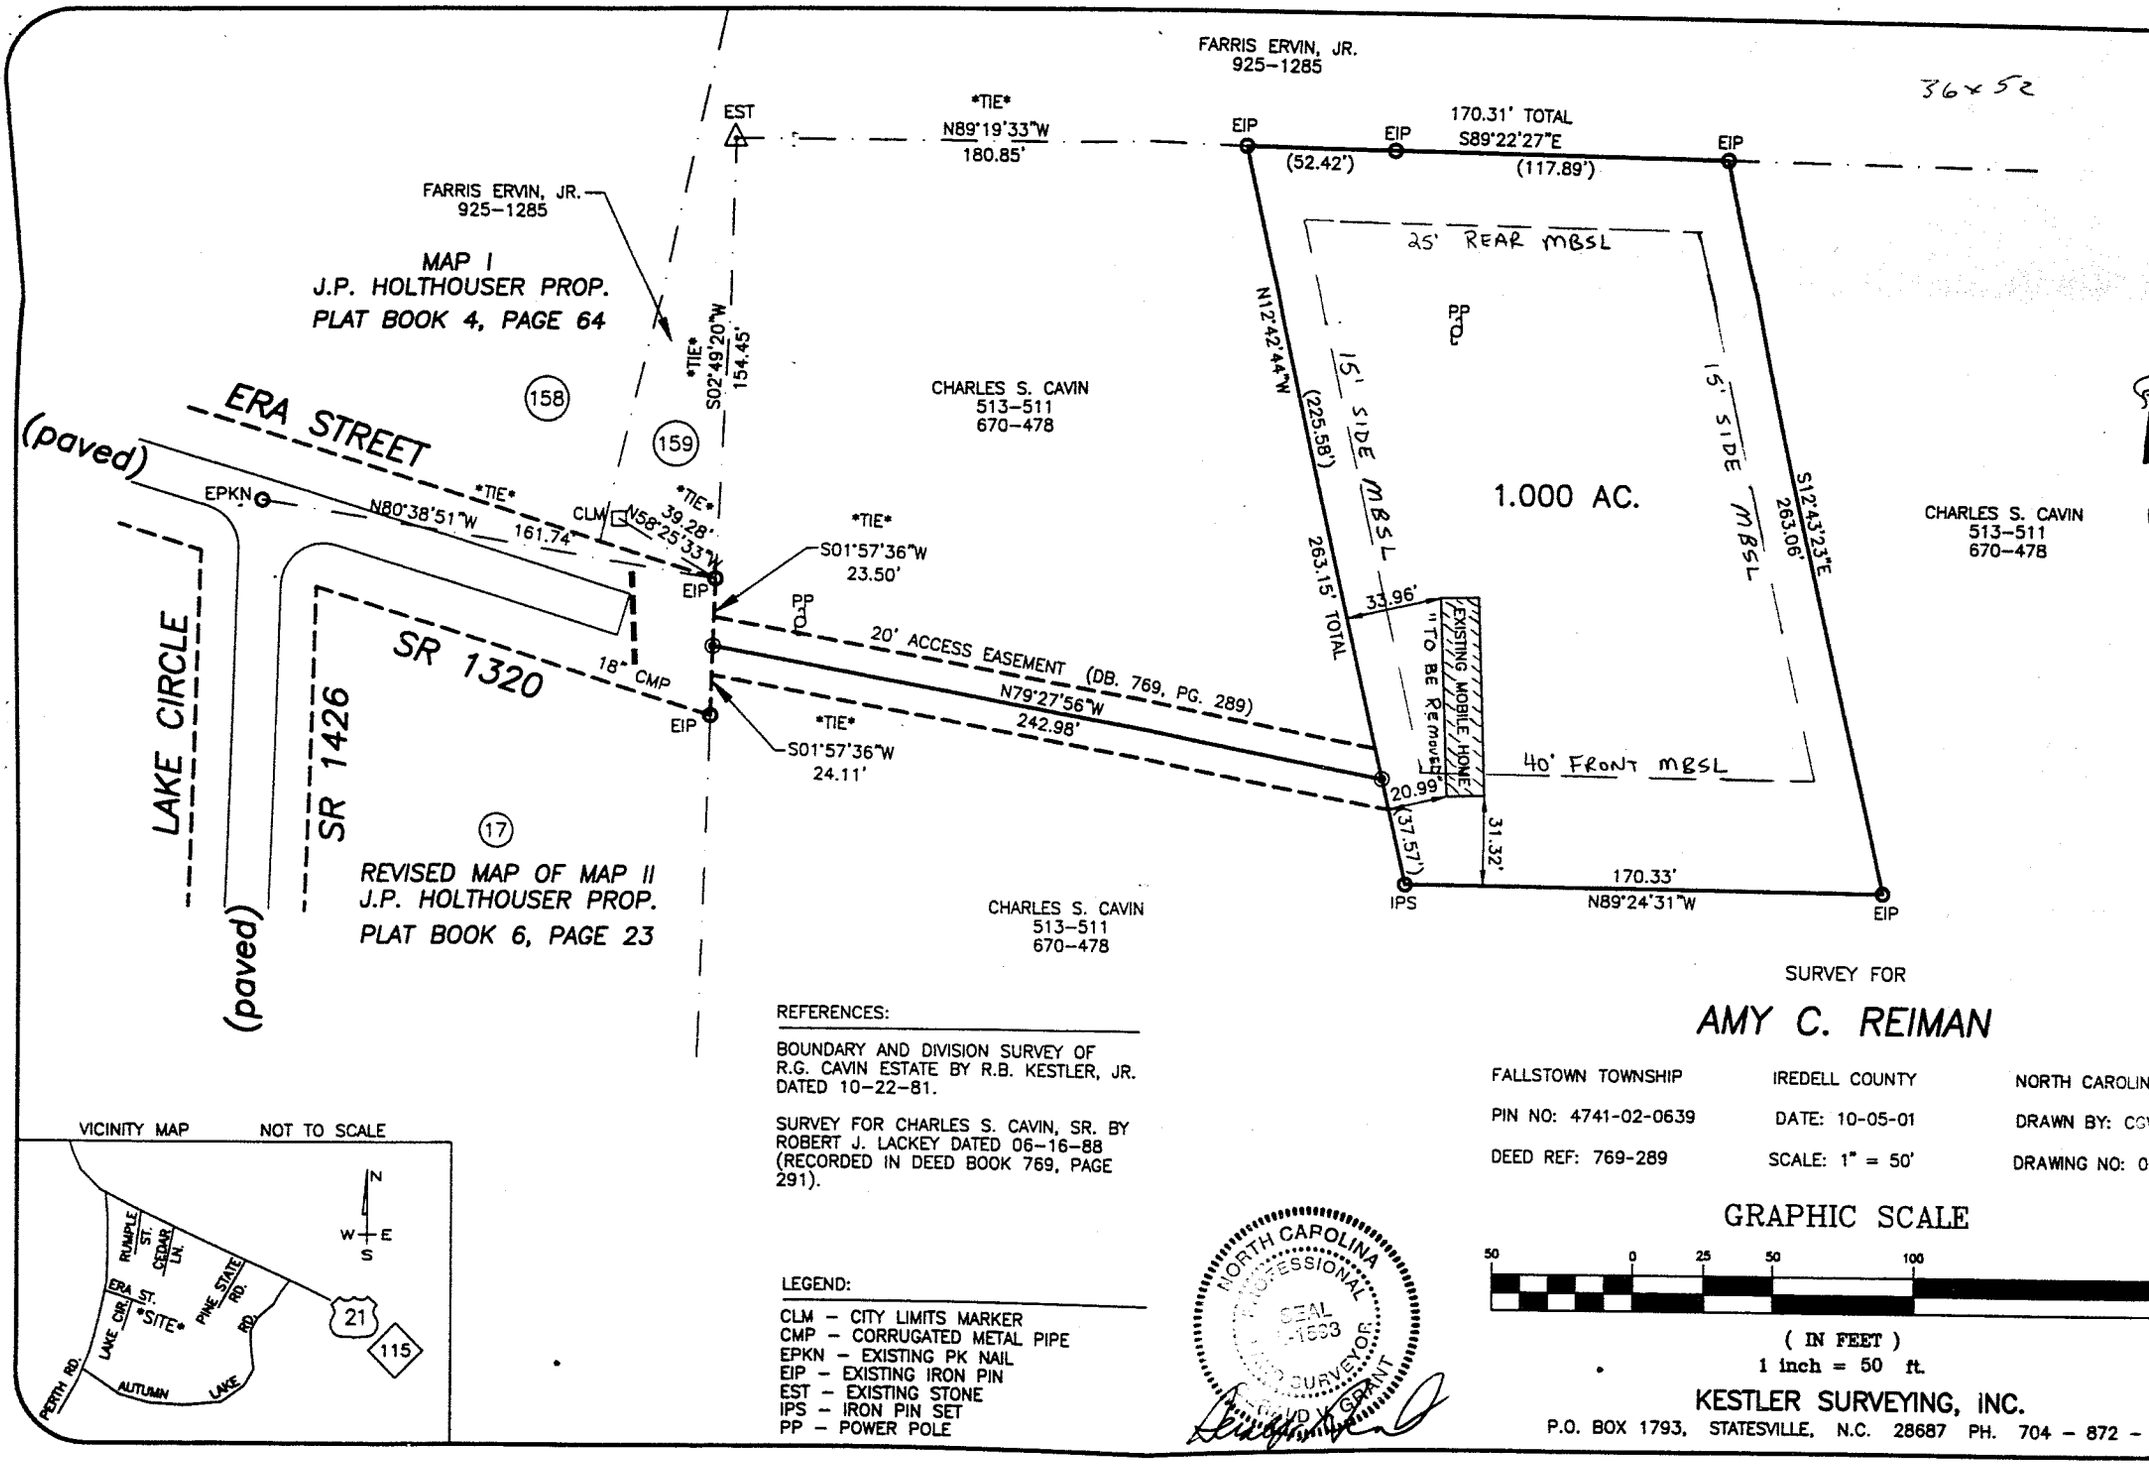


VICINITY MAP NOT TO SCALE

REFERENCES:

BOUNDARY AND DIVISION SURVEY OF R.G. CAVIN ESTATE BY R.B. KESTLER, JR. DATED 10-22-81.

SURVEY FOR CHARLES S. CAVIN, SR. BY ROBERT J. LACKEY DATED 06-16-88 (RECORDED IN DEED BOOK 769, PAGE 291).

LEGEND:

CLM - CITY LIMITS MARKER
CMP - CORRUGATED METAL PIPE
EPKN - EXISTING PK NAIL
EIP - EXISTING IRON PIN
EST - EXISTING STONE
IPS - IRON PIN SET
PP - POWER POLE

NORTH CAROLINA PROFESSIONAL SEAL L-1693 SURVEYOR DAVID GRANT

SURVEY FOR

AMY C. REIMAN

FALLSTOWN TOWNSHIP | IREDELL COUNTY | NORTH CAROLIN

PIN NO: 4741-02-0639 | DATE: 10-05-01 | DRAWN BY: CG

DEED REF: 769-289 | SCALE: 1" = 50' | DRAWING NO: 0

GRAPHIC SCALE

50 0 25 50 100

(IN FEET)
1 inch = 50 ft.

KESTLER SURVEYING, INC.
P.O. BOX 1793, STATESVILLE, N.C. 28687 PH. 704 - 872 -