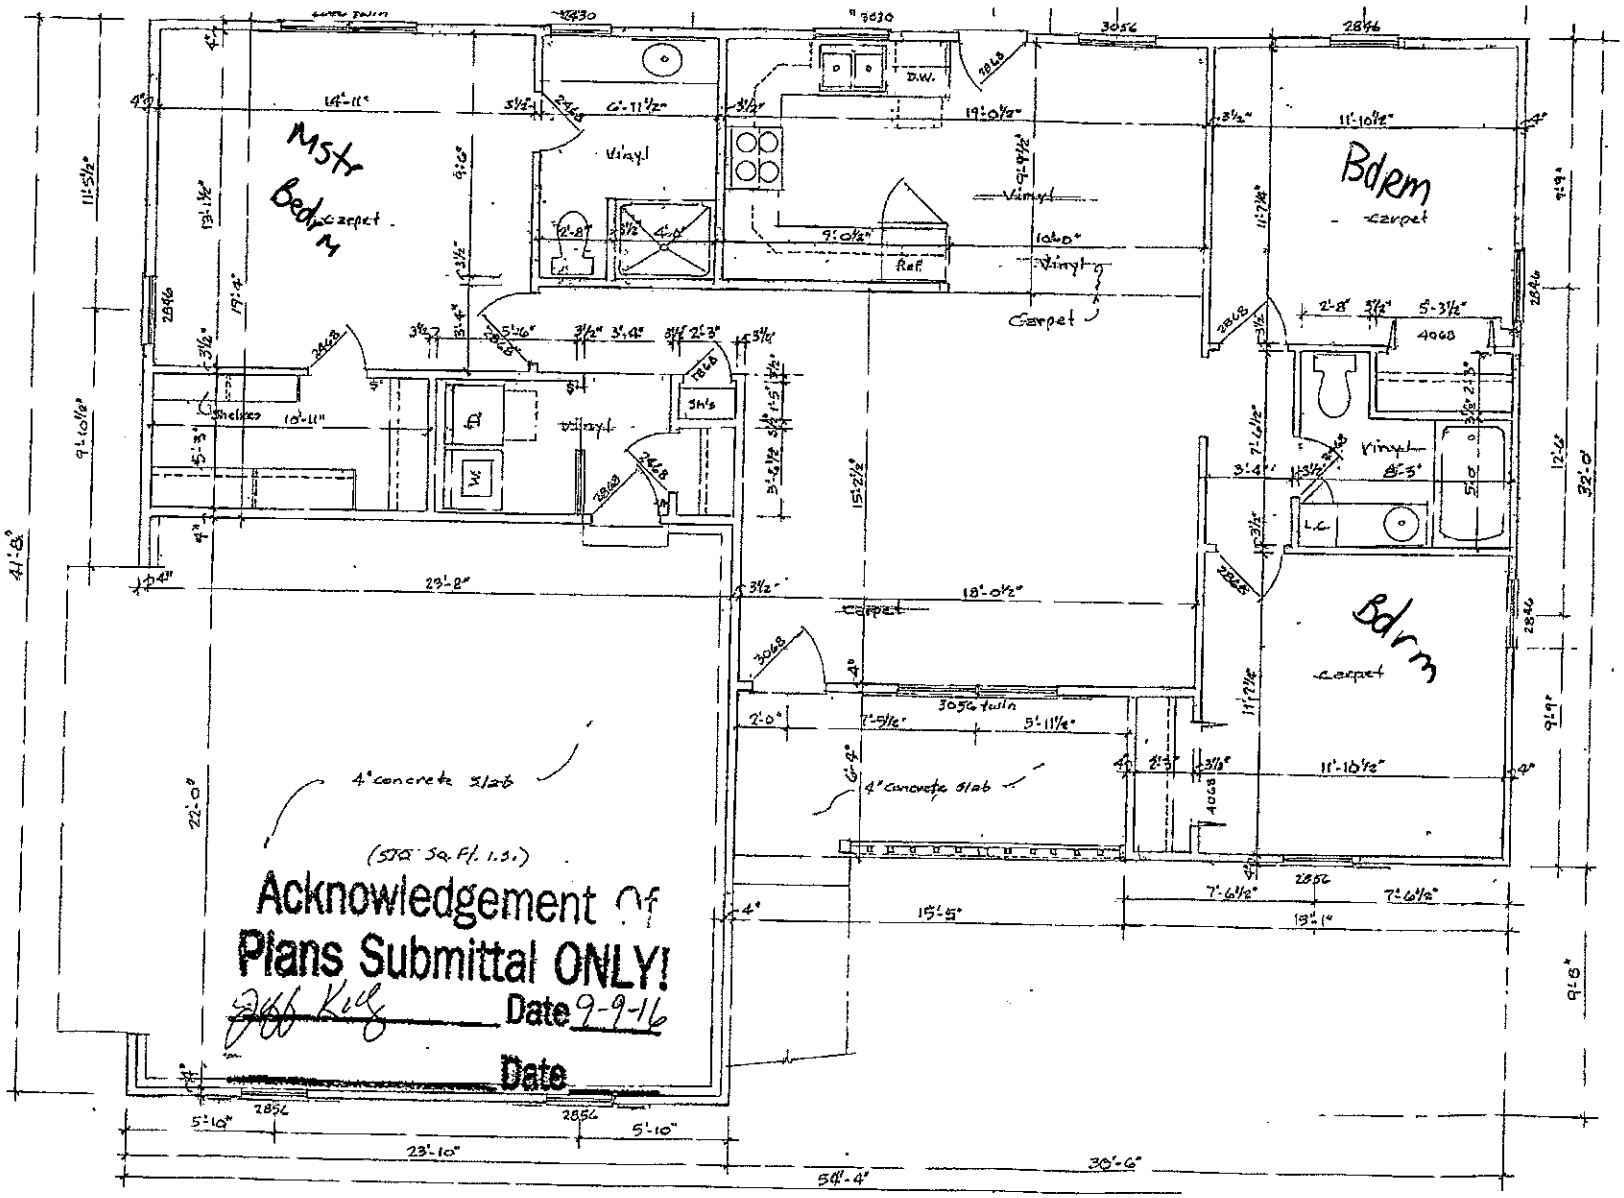

Mstr Bedrm
carpet
Vinyl
Bdrm
carpet
Bdrm
carpet
Vinyl
Carpet
Vinyl
Carpet
Vinyl
Carpet
Shelves
4" concrete slab
(STG Sq. Ft. I.S.)
4" concrete slab
Acknowledgement Of
Plans Submittal ONLY!
Date 9-9-16
Date