
on has been found to
of Troutman, North Carolina
Jell County Deeds Office.
Date

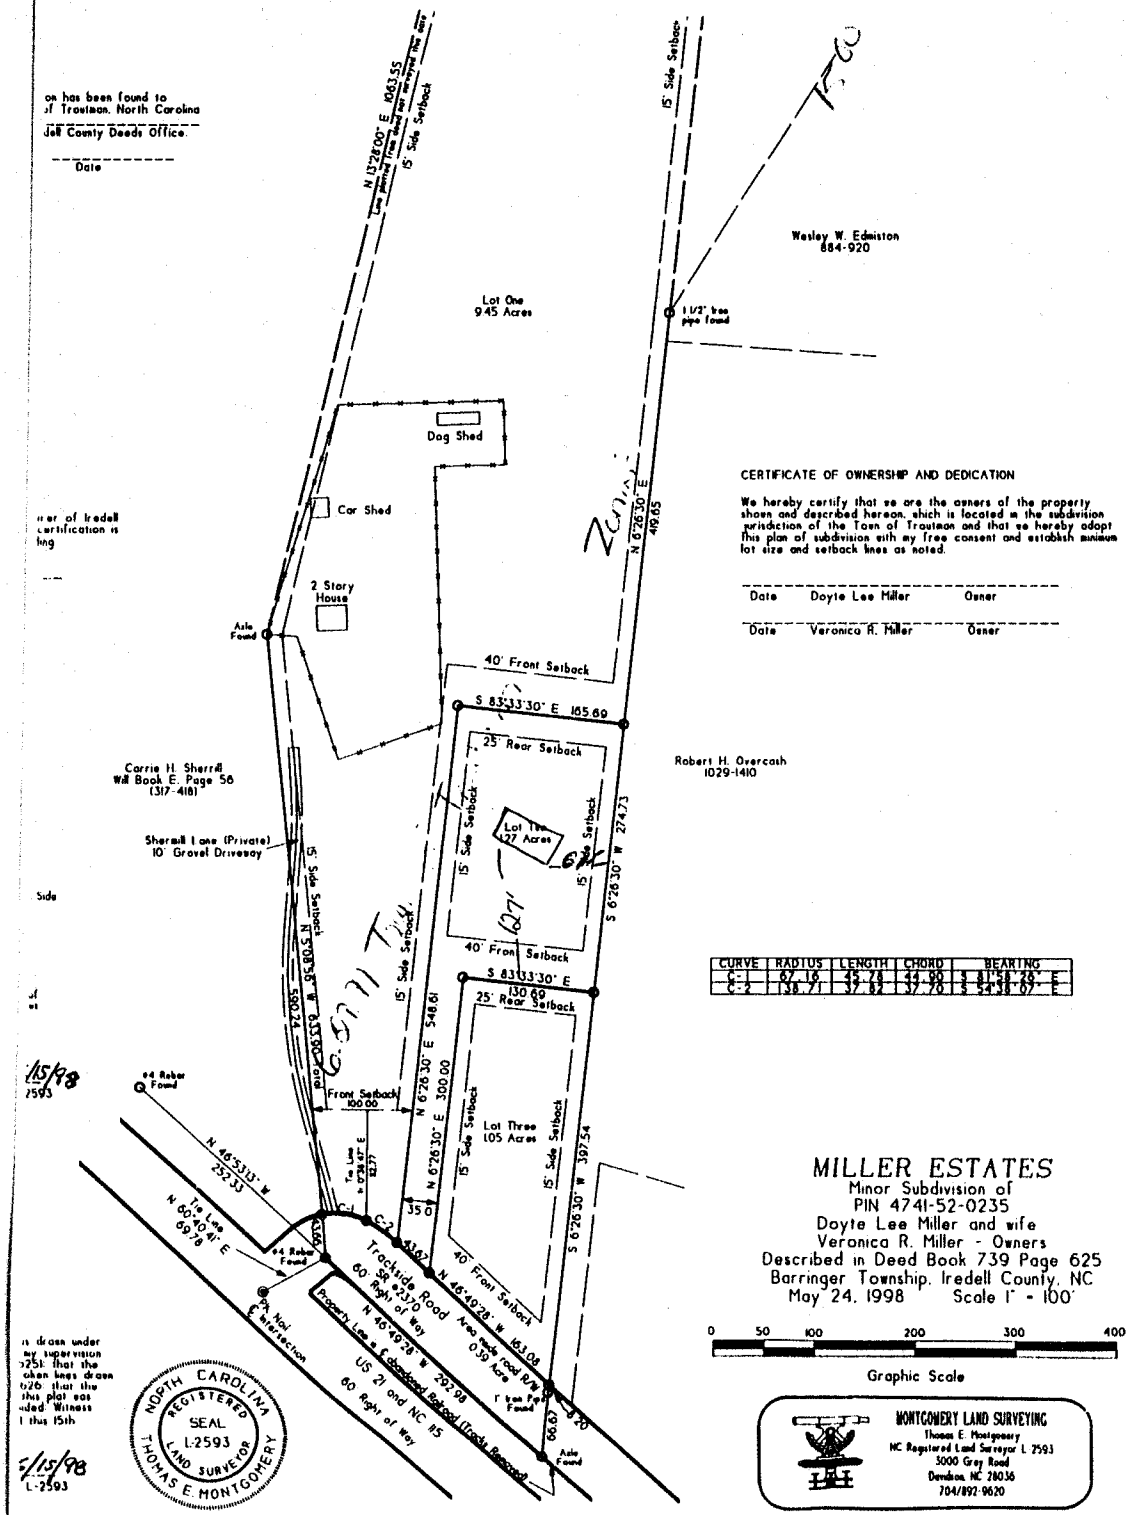

CERTIFICATE OF OWNERSHIP AND DEDICATION

We hereby certify that we are the owners of the property shown and described hereon, which is located in the subdivision jurisdiction of the Town of Troutman and that we hereby adopt this plan of subdivision with my free consent and establish minimum lot size and setback lines as noted.

Date Doyte Lee Miller Owner

Date Veronica R. Miller Owner

CURVE	RADIUS	LENGTH	CHORD	BEARING
C-1	67.16	45.78	44.90	S 83°58'28" E
C-2	136.71	97.82	95.78	S 24°38'07" E

MILLER ESTATES

Minor Subdivision of
PIN 4741-52-0235
Doyte Lee Miller and wife
Veronica R. Miller - Owners
Described in Deed Book 739 Page 625
Barringer Township, Iredell County, NC
May 24, 1998 Scale 1" = 100'

0 50 100 200 300 400
Graphic Scale

MONTGOMERY LAND SURVEYING
Thomas E. Montgomery
NC Registered Land Surveyor L 2593
3000 Grey Road
Davidson, NC 28036
704/892-9620

NORTH CAROLINA REGISTERED SEAL L-2593 LAND SURVEYOR THOMAS E. MONTGOMERY

/15/98
2593

/15/98
L-2593