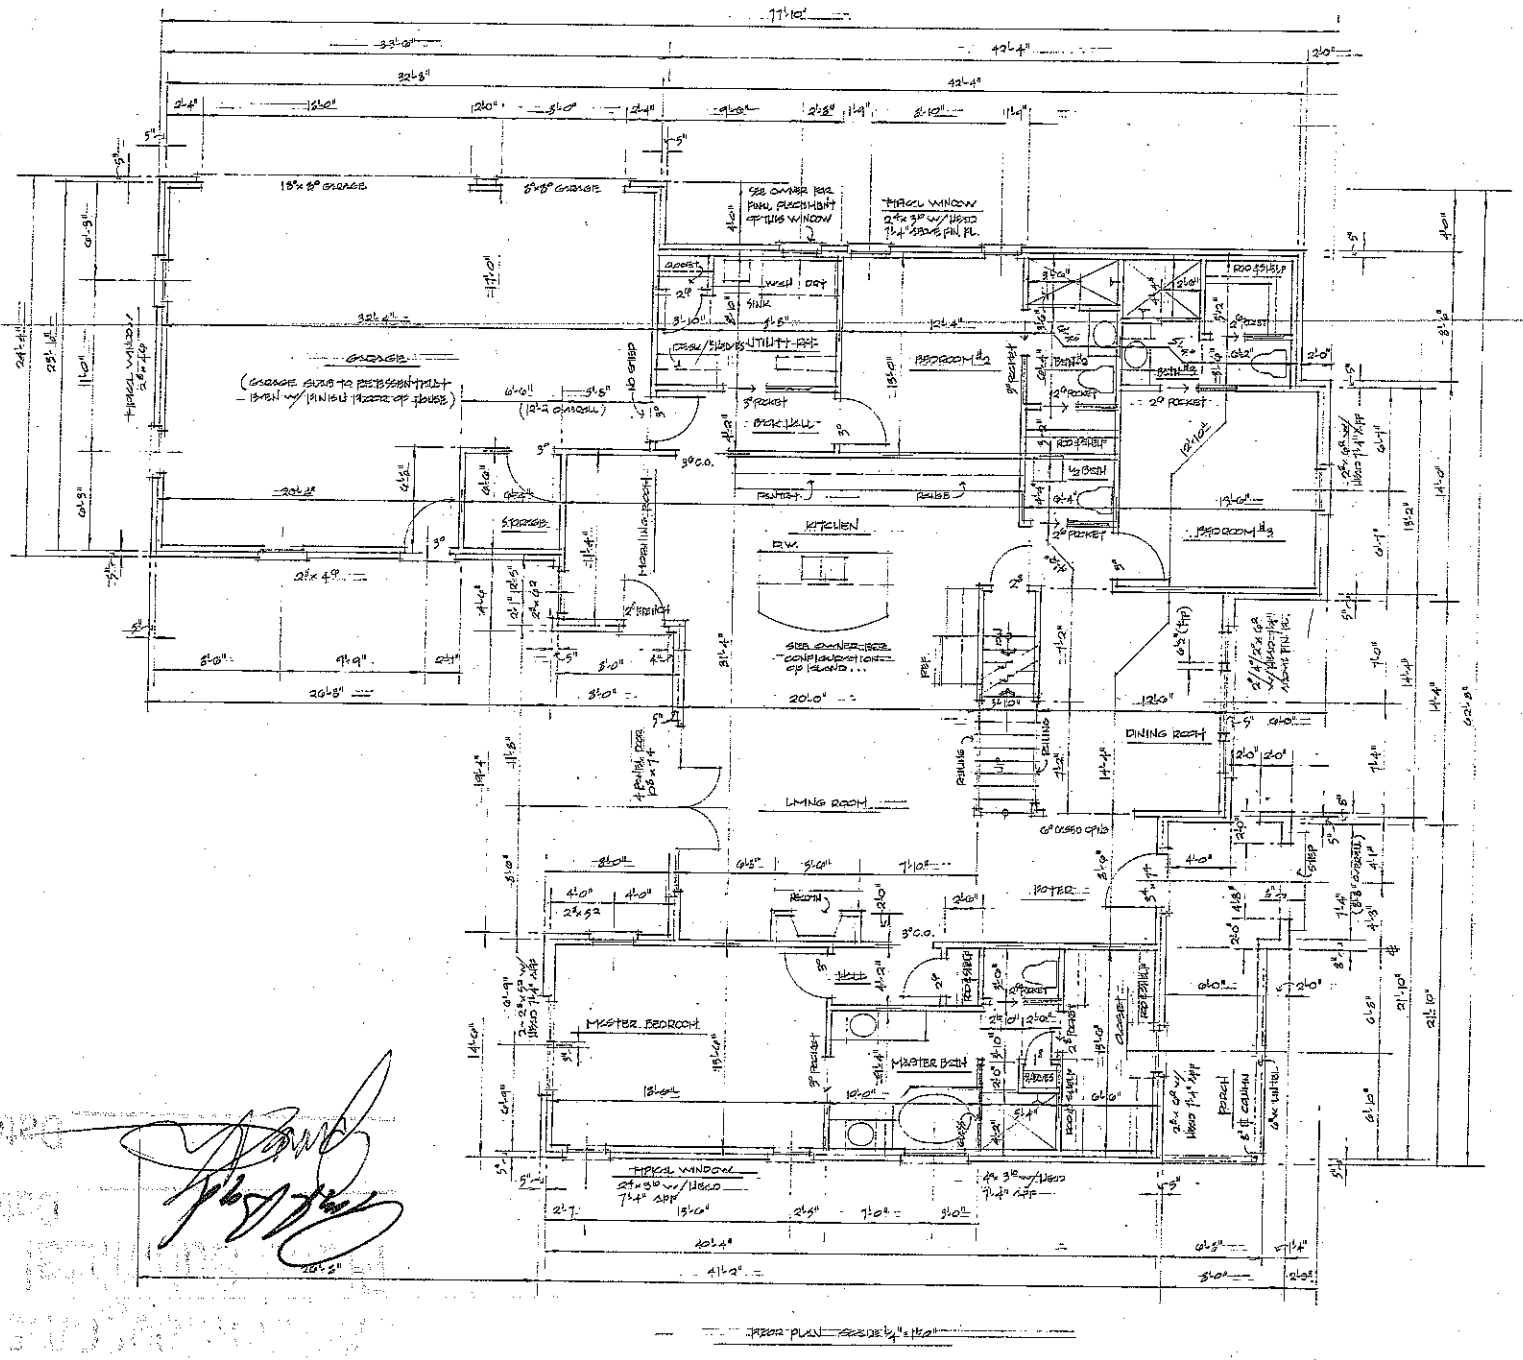


MAJOR PLAN — SCALE: 1/4" = 1'-0"

1-30-12

2/15/11

PAGE 1
LATINO REVIEW
DO NOT DUPLICATE