
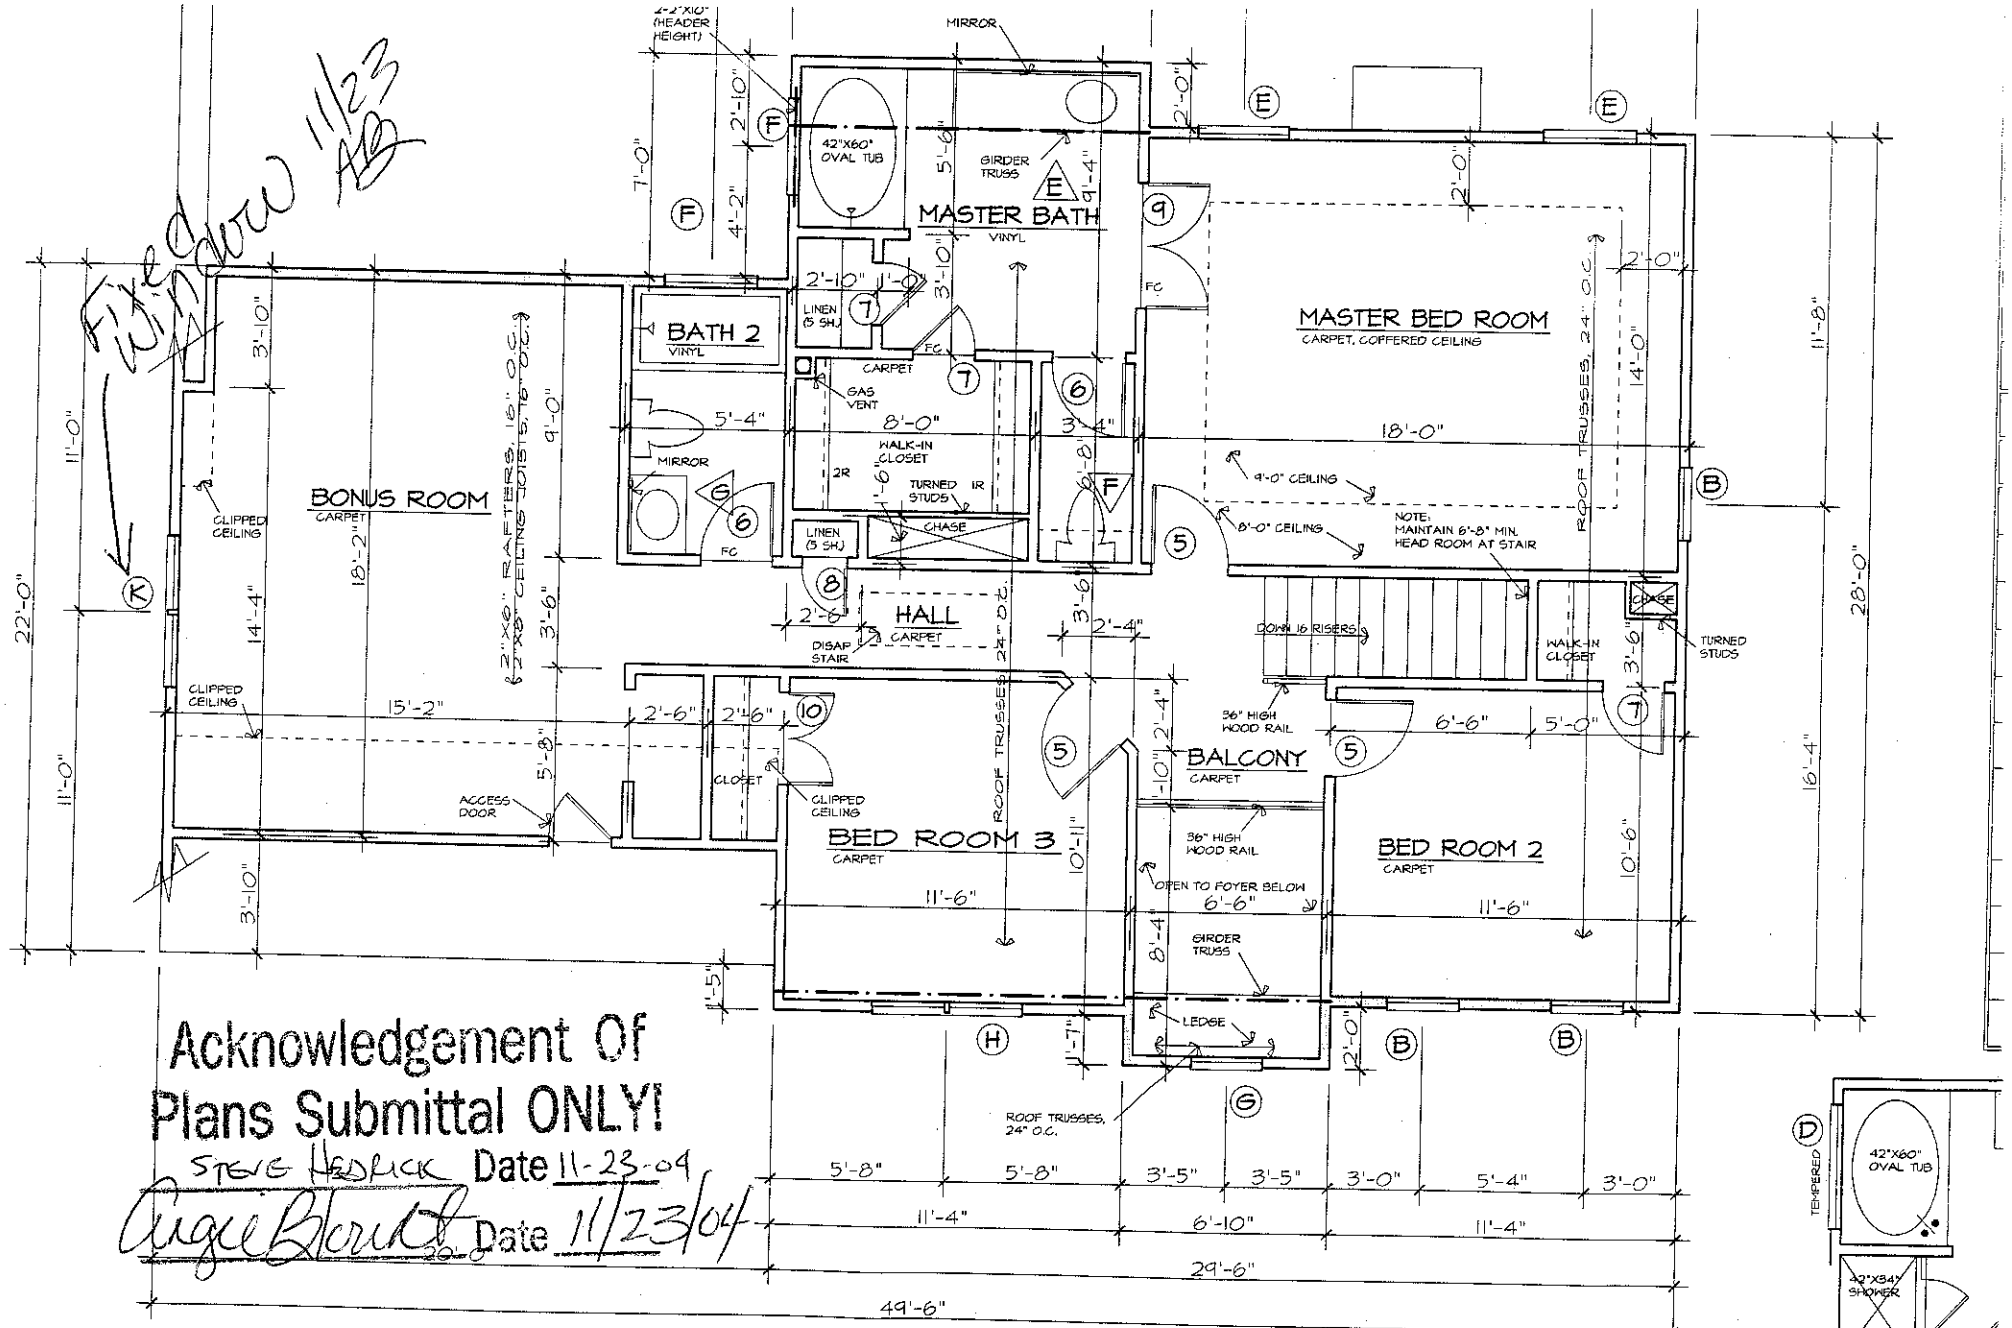


Acknowledgement Of
Plans Submittal ONLY!

STEVE HEDRICK Date 11-23-04

Date 11/23/04

SECOND FLOOR PLAN

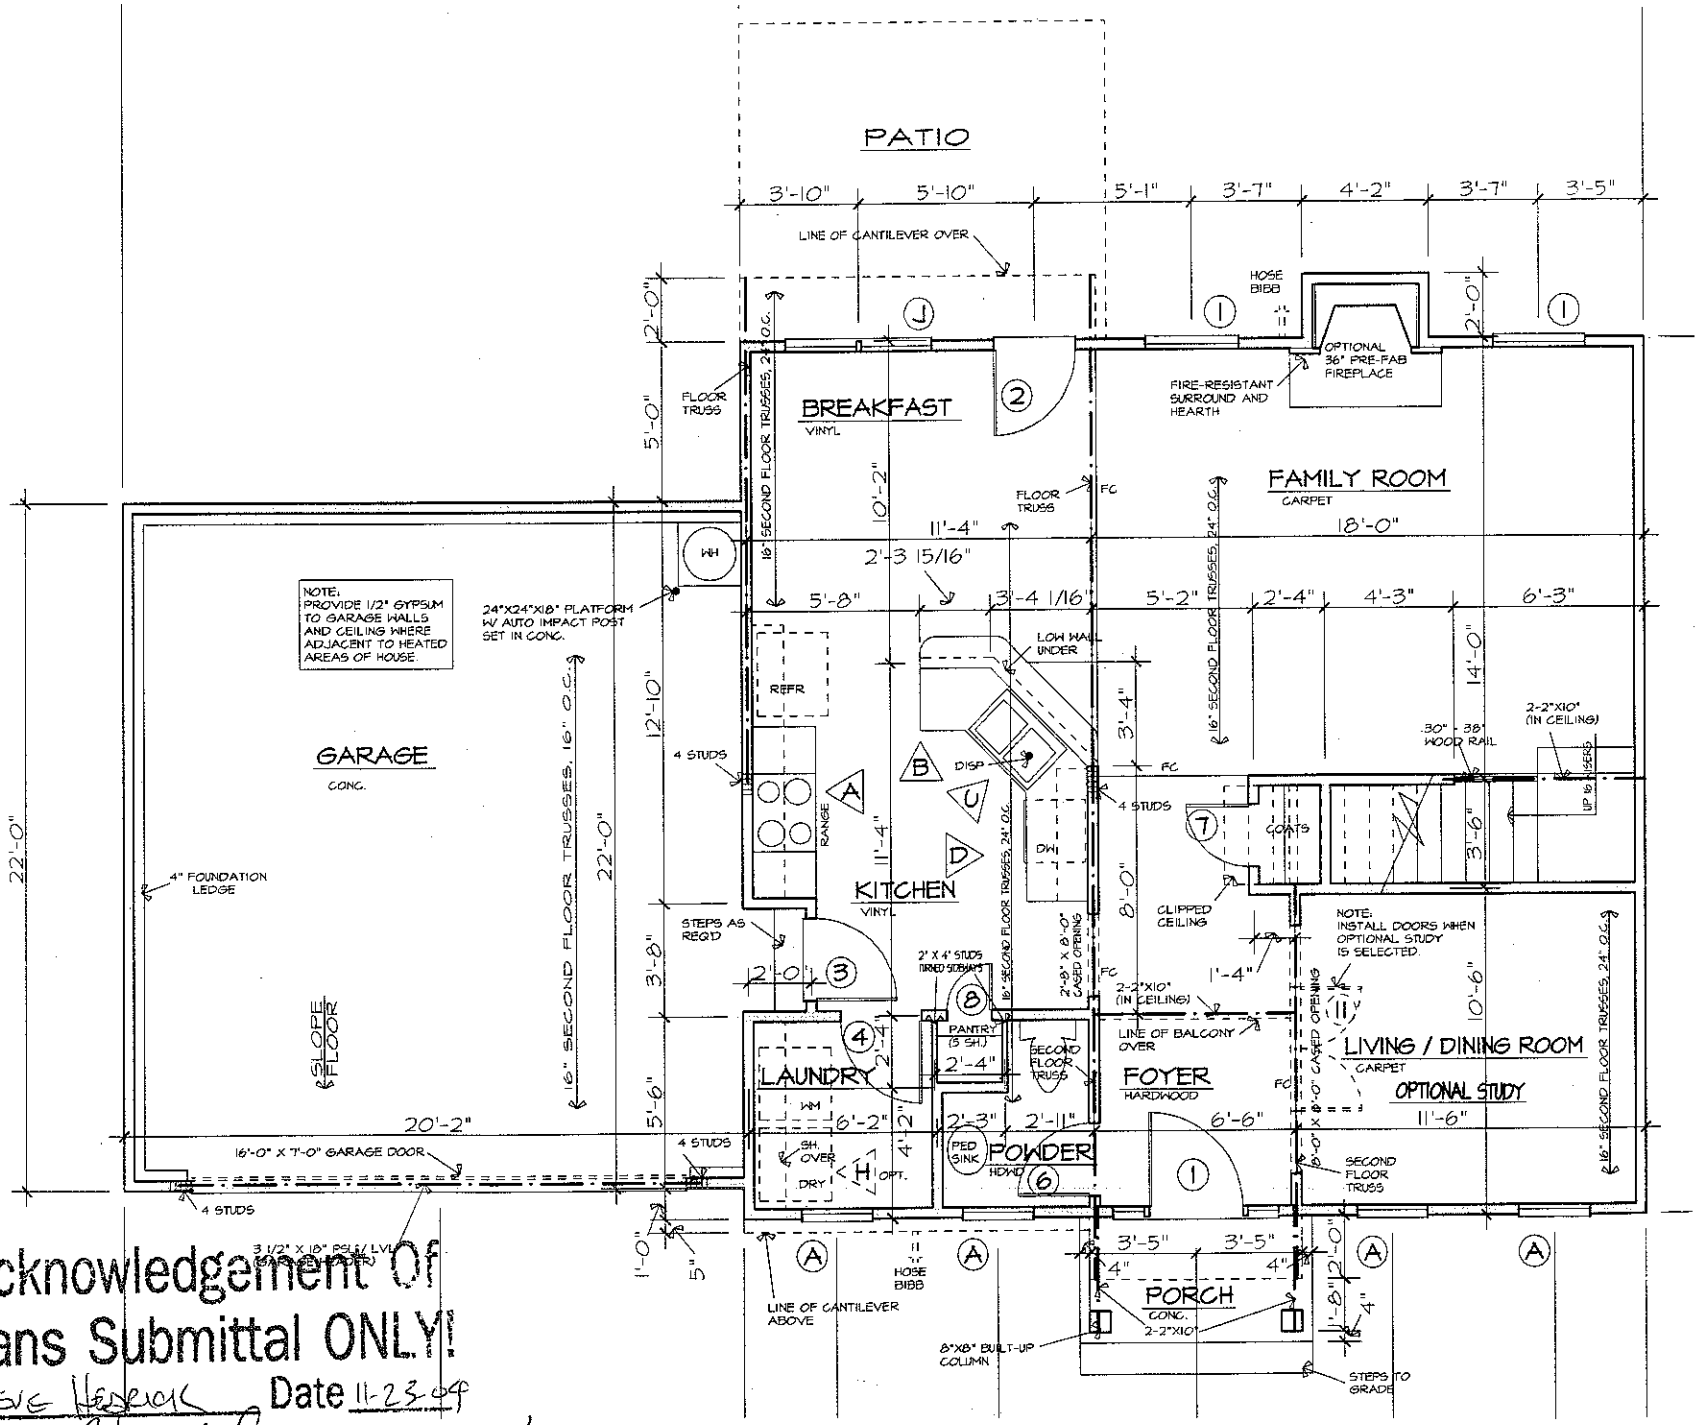

Acknowledgement Of
Plans Submittal ONLY!

Steve Hedrick Date 11-23-04

Angie Blount Date 11-23-04

Today, November 19, 2004 5:05 pm