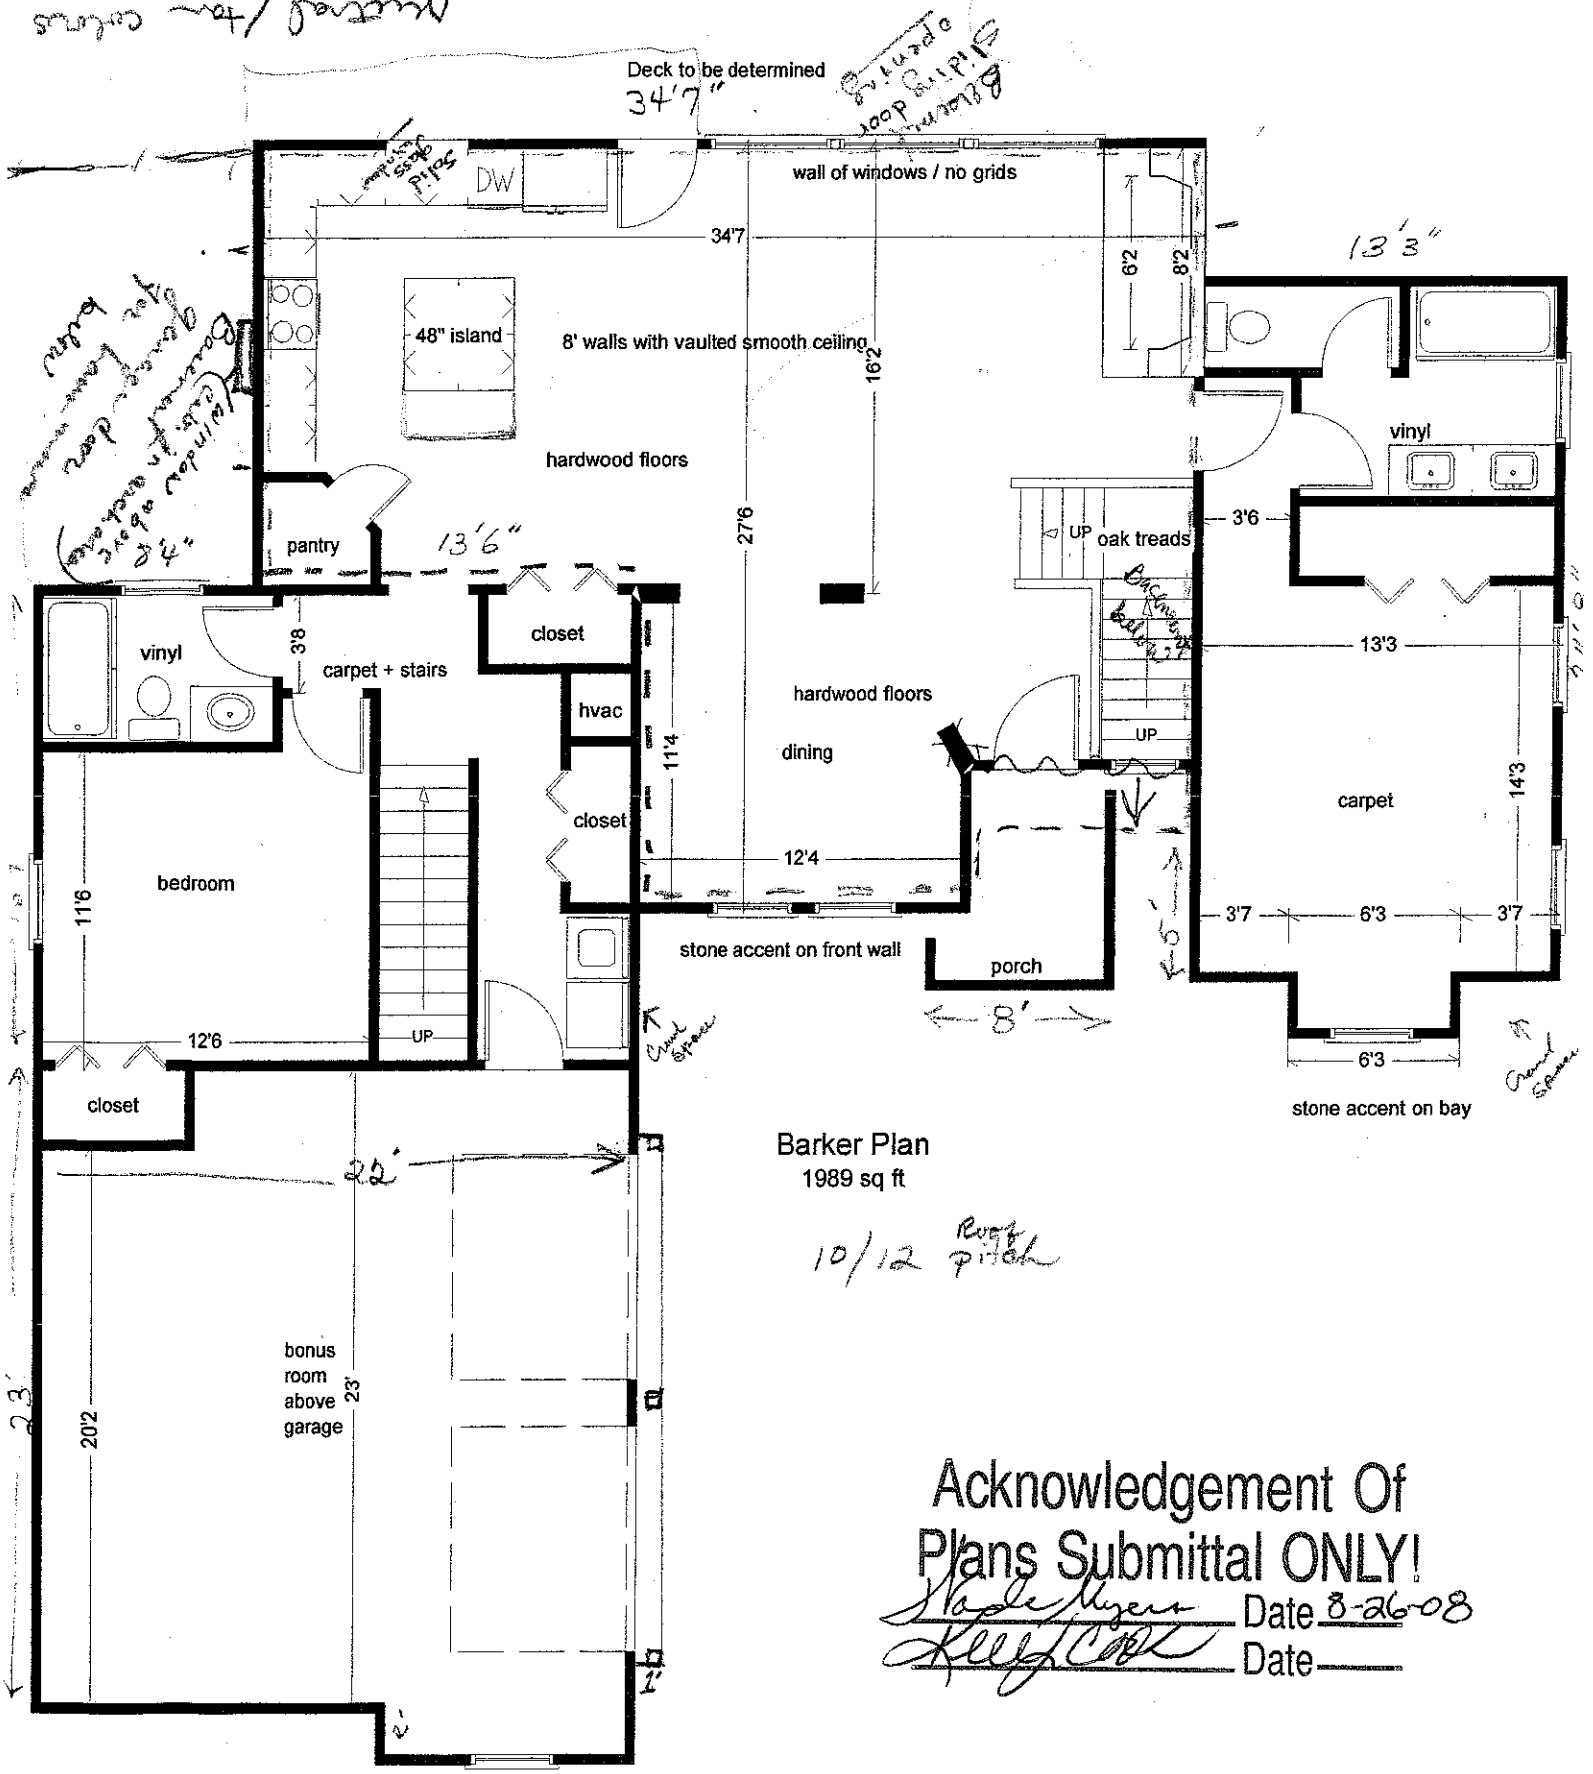


Barker Plan
1989 sq ft

10/12

Acknowledgement Of Plans Submittal ONLY!

Date 8-26-08

Date