
Brent murdock

PRESSURE MANIFOLD DESIGN

ATTACHMENT TO P.D.#_____

TAX MAP # 4742 33 3360

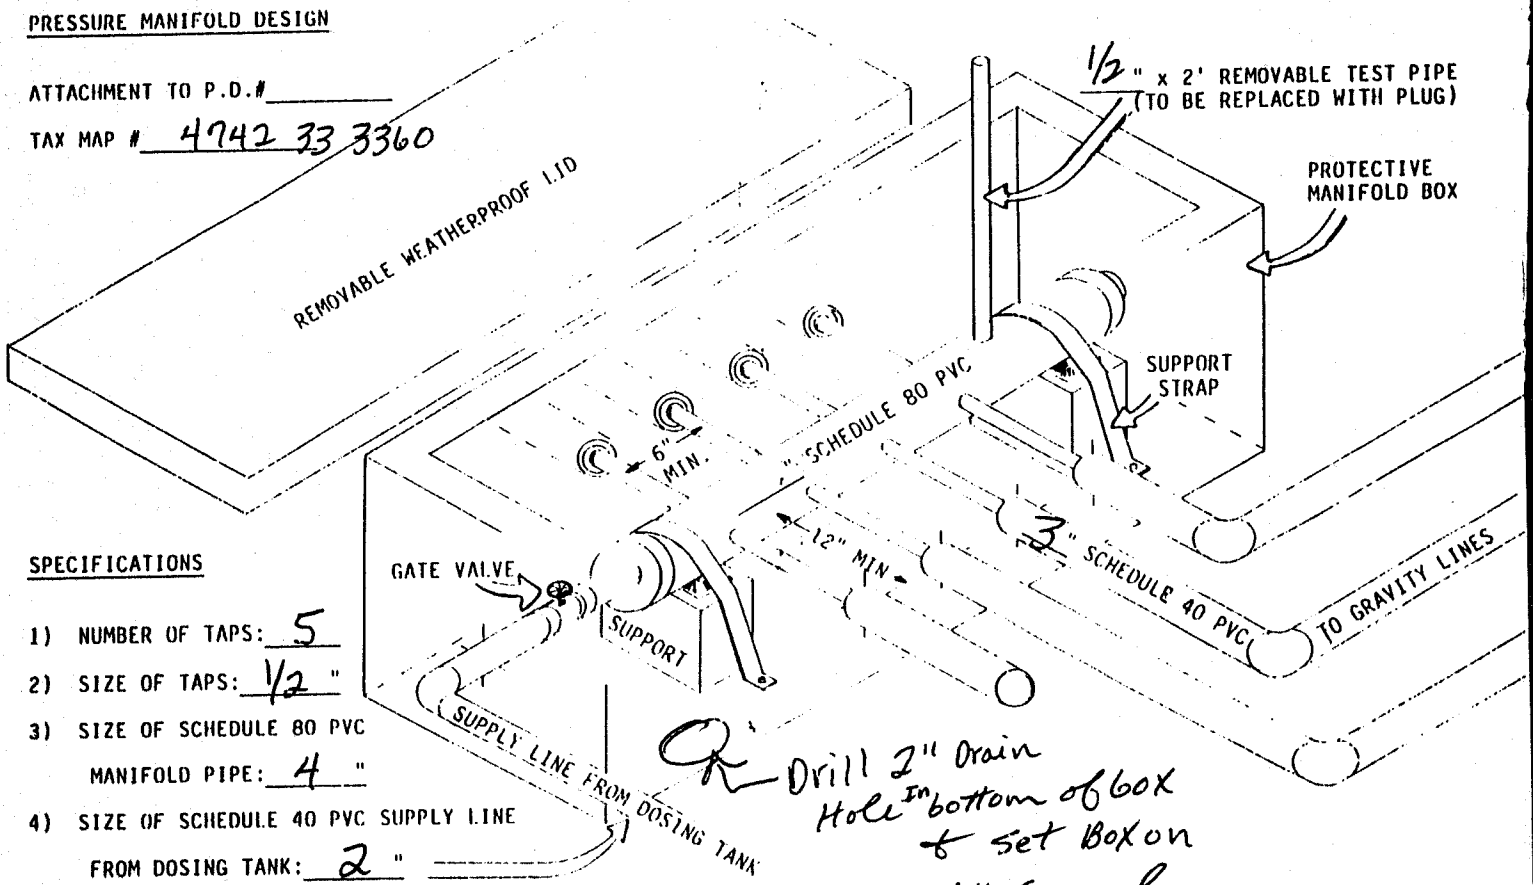

OR Drill 2" Drain Hole in bottom of box & set Box on 6" Gravel

SPECIFICATIONS

1) NUMBER OF TAPS: 5
2) SIZE OF TAPS: 1/2 "
3) SIZE OF SCHEDULE 80 PVC MANIFOLD PIPE: 4 "
4) SIZE OF SCHEDULE 40 PVC SUPPLY LINE FROM DOSING TANK: 2 "