
PRESSURE MANIFOLD DESIGN

SHELLEY P. FERDON LOT #1

ATTACHMENT TO P.D.# 069936

TAX MAP # 4742 44 4030

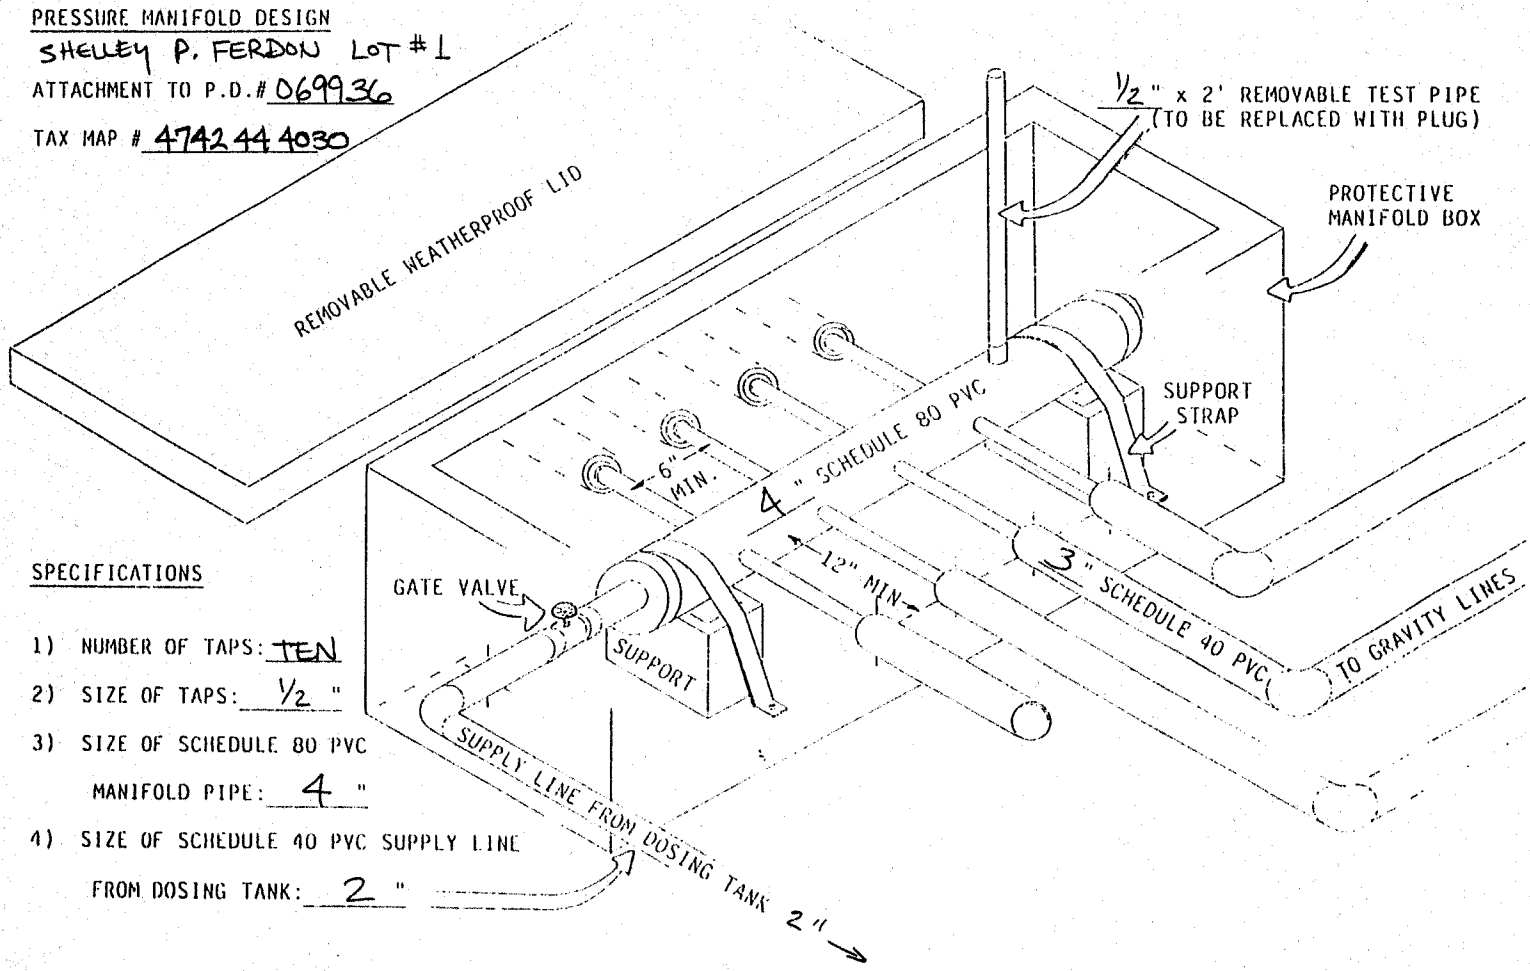

SPECIFICATIONS

1) NUMBER OF TAPS: TEN
2) SIZE OF TAPS: 1/2 "
3) SIZE OF SCHEDULE 80 PVC MANIFOLD PIPE: 4 "
4) SIZE OF SCHEDULE 40 PVC SUPPLY LINE FROM DOSING TANK: 2 "