
NOTE: This home may require wall bracing tie-downs depending on wind/seismic design. Please refer to the permit set for tie-down loads and locations if applicable. Some areas of the exterior wall sheathing may be shipped loose to allow access for tie-down installation. All tie-down designs are by others.

RV-SG-238

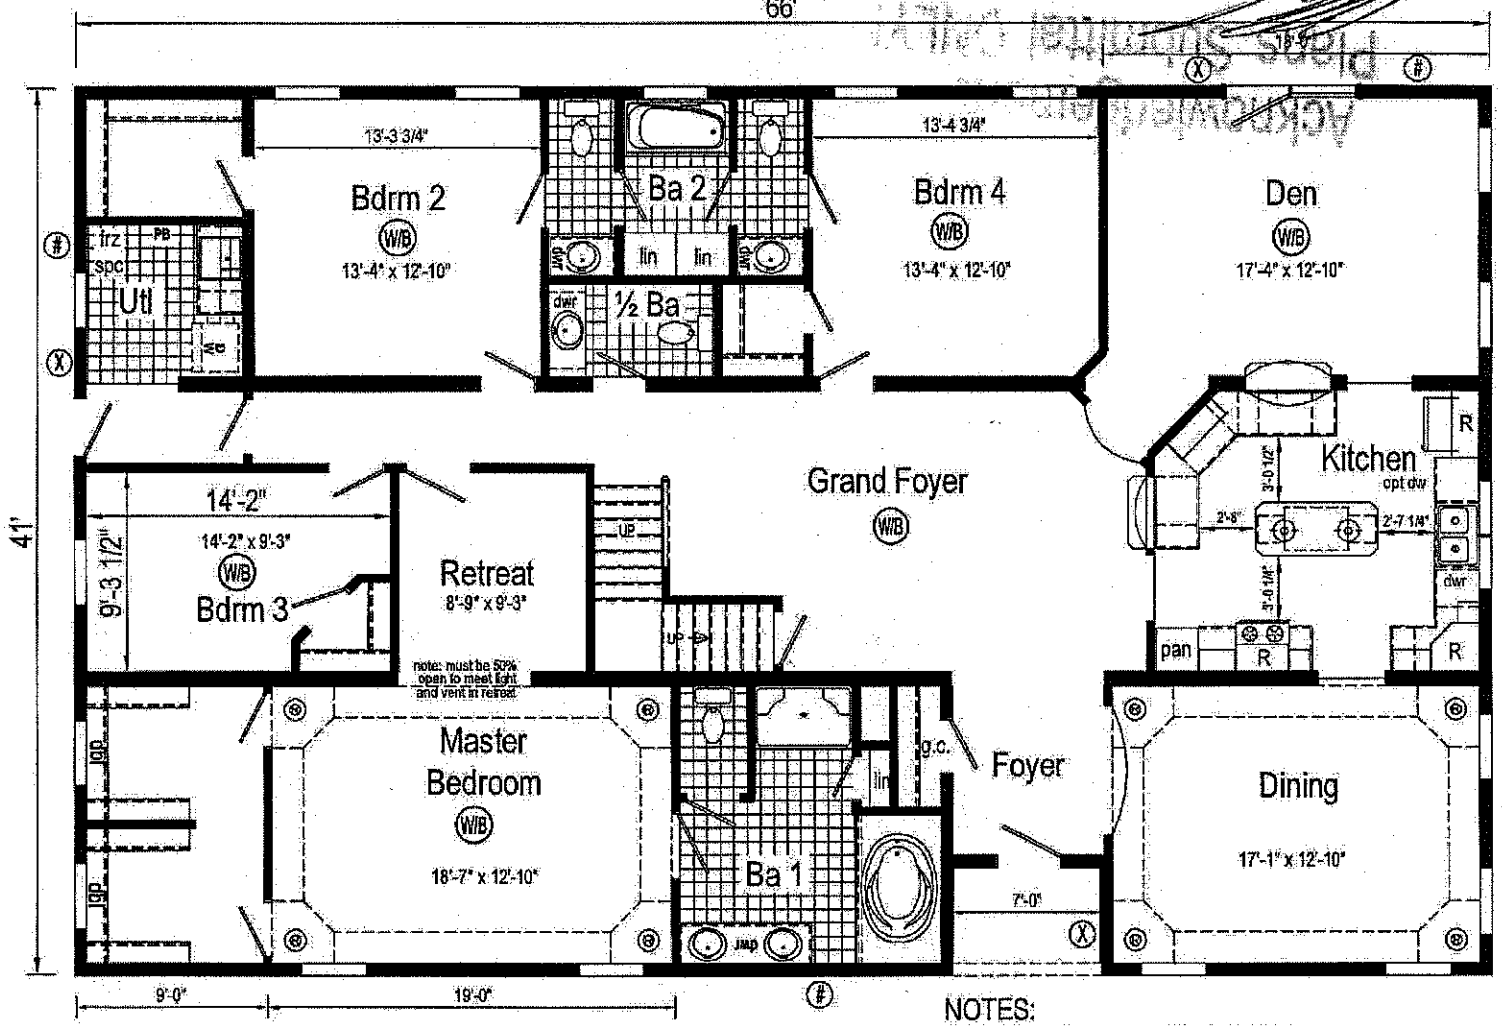

NOTES:
1: All Can lights are Eyeball lights

RV-SG-238 4164 Approx. 2624 Sq. Ft.

Builder: R-Anell Housing Group, LLC - Subsidiary of The Commodore Corp.	Callout: 4164	Revisions Date / Number		Scale: 1/8" = 1'-0"	Date: 11/17/2015	Cust: Conway	Model/Eng. No.: RV-SG-238
Title: Literature				Drawn By: JLR	Reference: NONE	Dlr: Yates Blairs S/N:	Pg: LIT