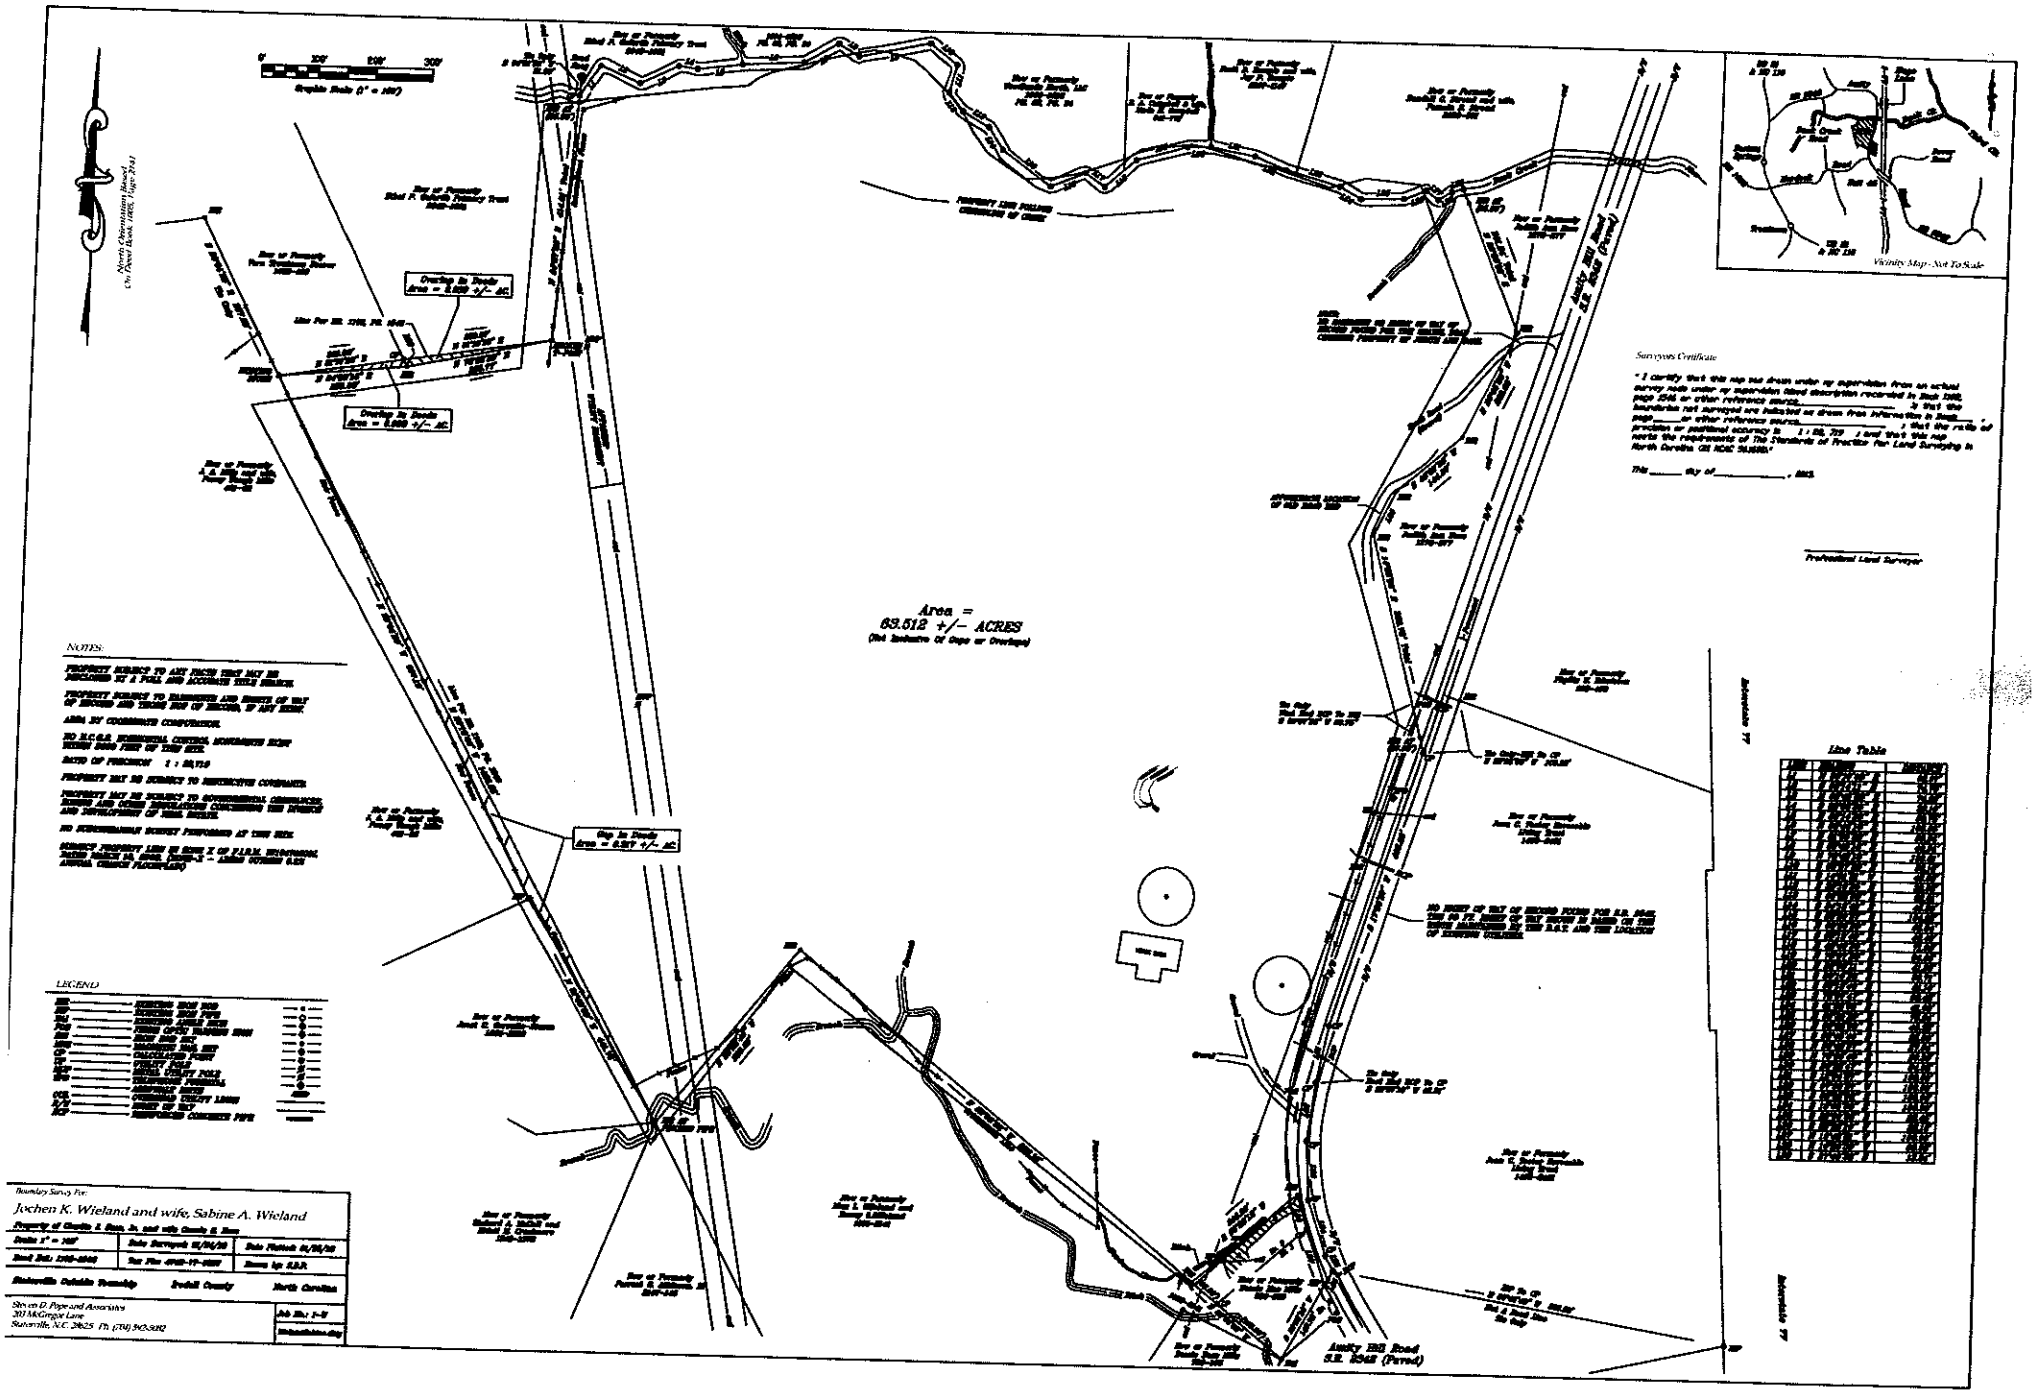

Area =
63.512 +/- ACRES
(Not Inclusive Of Gaps or Overlaps)
Vicinity Map - Not To Scale
Surveyors Certificate
Professional Land Surveyor
Line Table
NOTES:
LEGEND
Boundary Survey For:
Jochen K. Wieland and wife, Sabine A. Wieland
Property of Charles E. Rose, Jr. and wife Connie S. Rose
Statesville Catawba Township
Iredell County
North Carolina
Stan en B. Pope and Associates
203 McGregor Lane
Statesville, N.C. 28625 Ph. (704) 902-5202
Job No.: 1-07
Drawing No. Rose-1.dwg
Lucky Hill Road
S.R. 2042 (Paved)

HORSE BARN
Gravel
Gravel
Fence
L31
15'
B'
Fowlerton
1" = 60'