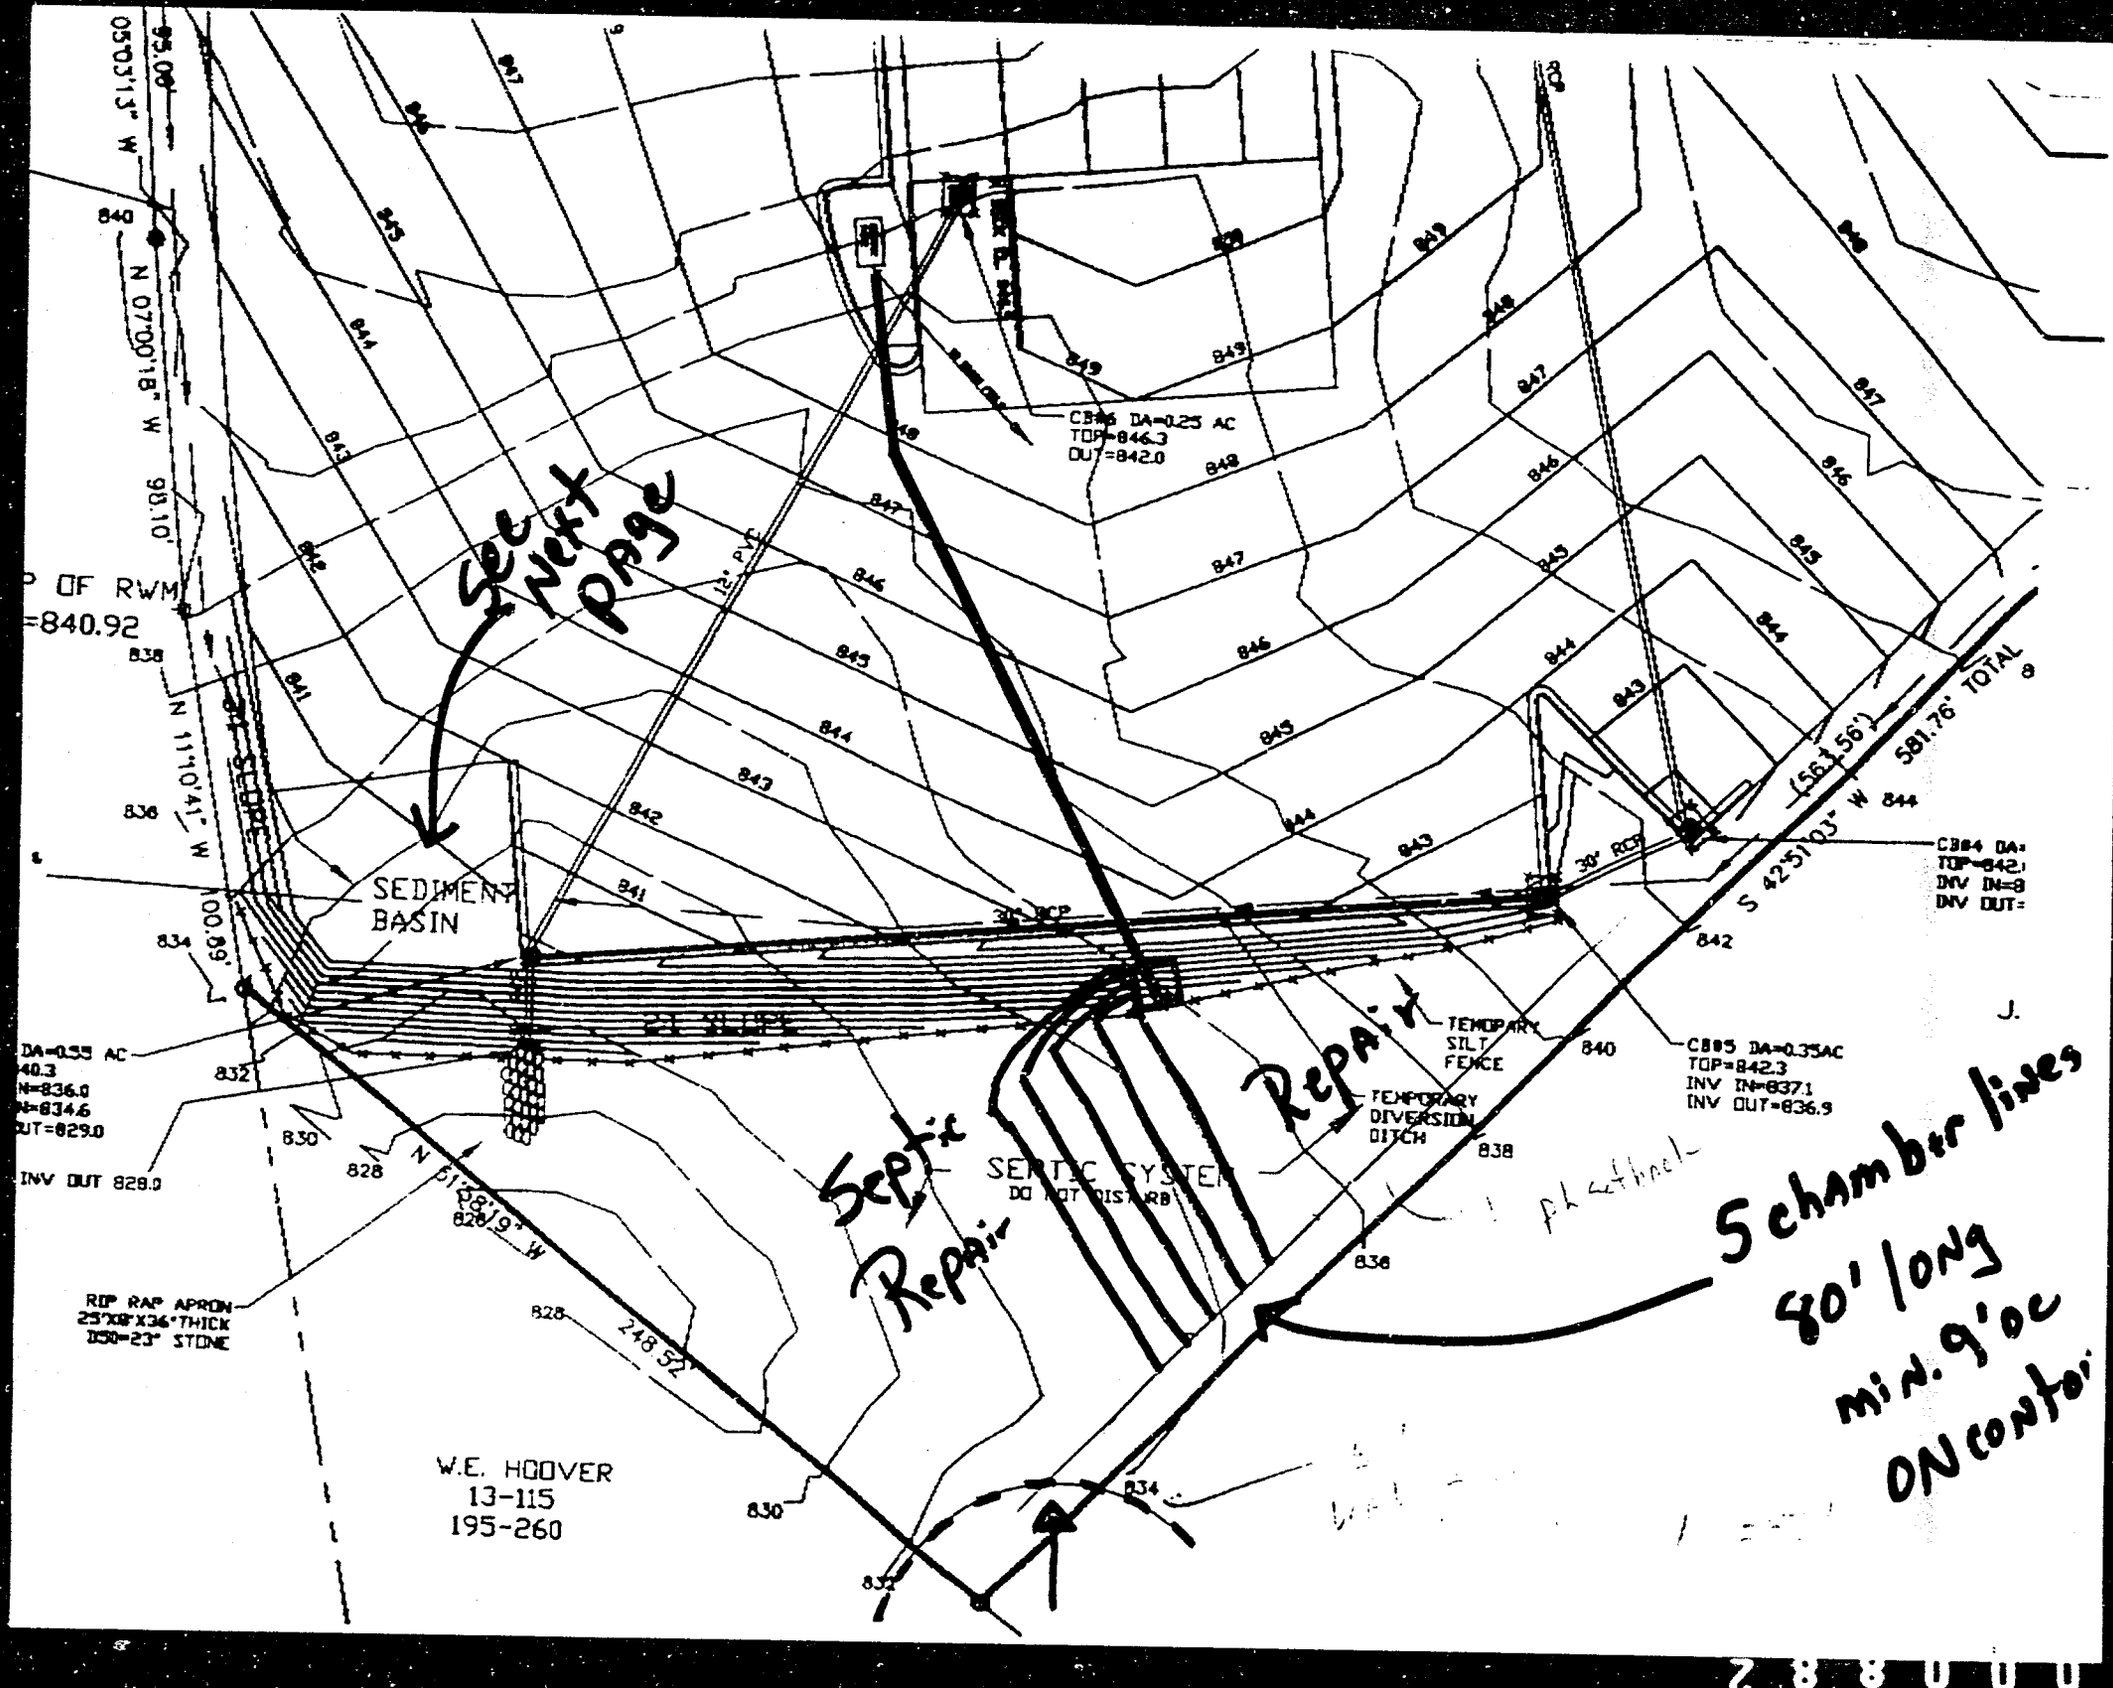

See Next Page
Repair
Septic Repair
5 chamber lines
80' long
min. 9' oc
ON contour
SEDIMENT BASIN
SEPTIC SYSTEM
DO NOT DISTURB
TEMPORARY SILT FENCE
TEMPORARY DIVERSION DITCH
CB86 DA=0.25 AC
TOP=846.3
OUT=842.0
CB84 DA=
TOP=842.
INV IN=8
INV OUT=
CB85 DA=0.35AC
TOP=842.3
INV IN=837.1
INV OUT=836.9
DA=0.55 AC
40.3
N=836.0
N=834.6
UT=829.0
INV OUT 828.0
RIP RAP APRON
25'X8'X36"THICK
D50=23" STONE
581.76' TOTAL
248.52'
W.E. HOOVER
13-115
195-260
OF RWM
=840.92
12" PVC
30" RCP
24" RCP
30" RCP