
Reverse

Acknowledgement Of
Plans Submittal ONLY!
Date 5/28/04
Date 6/3/04

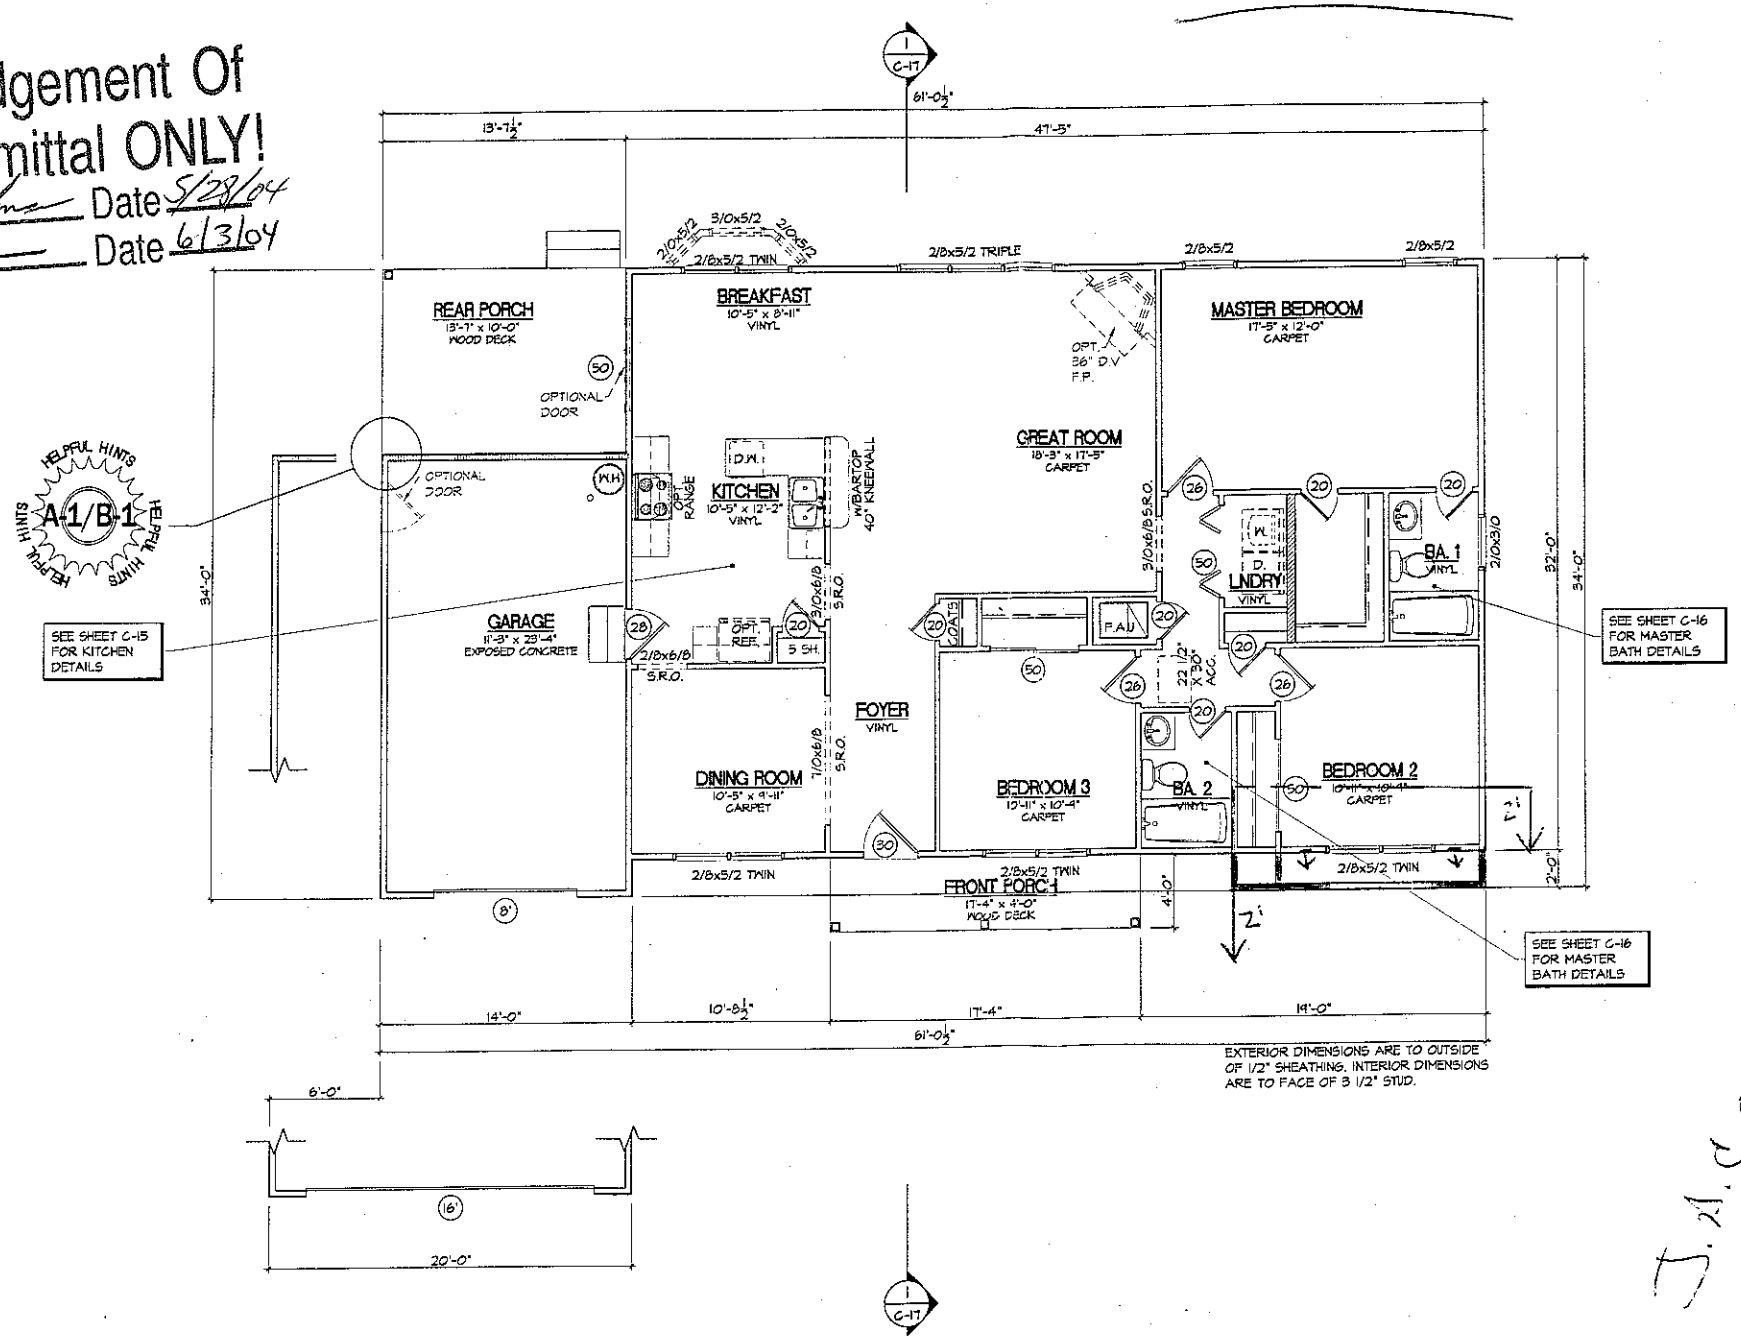

T.21.C.6
A-2.

PLOTTED: 15/7/2005 3:43 PM SCALE: 1:1 LAST SAVED ON 09/26/2003