
69'-11"

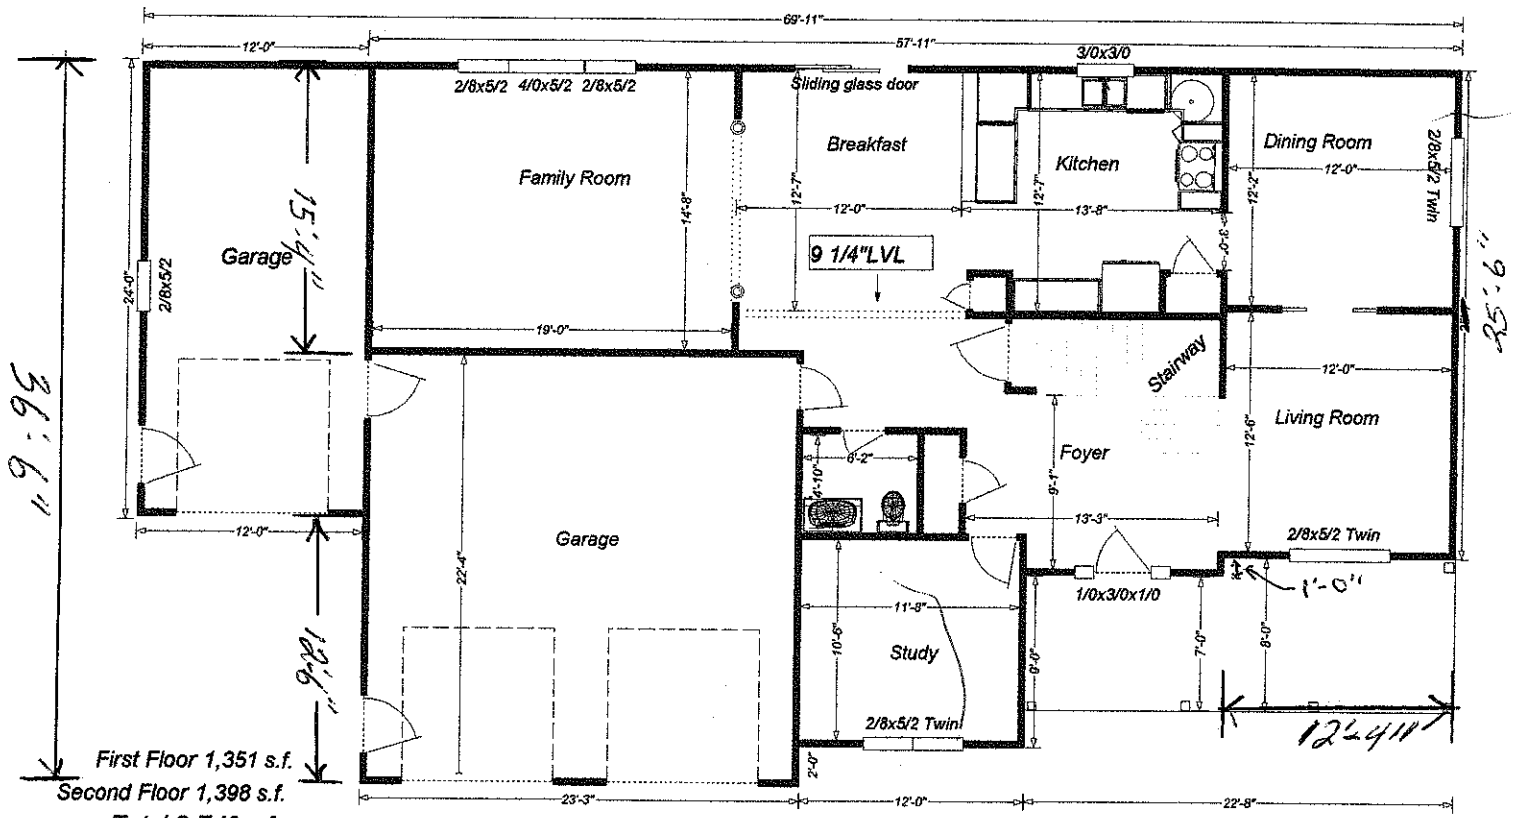



First Floor 1,351 s.f.
Second Floor 1,398 s.f.
Total 2,749 s.f.
Garage 807 s.f.
**Total House 3,556 s.f.**

# Acknowledgement Of Plans Submittal ONLY!

Steve Hedrick Date 6-25-05

Date 6-25-05

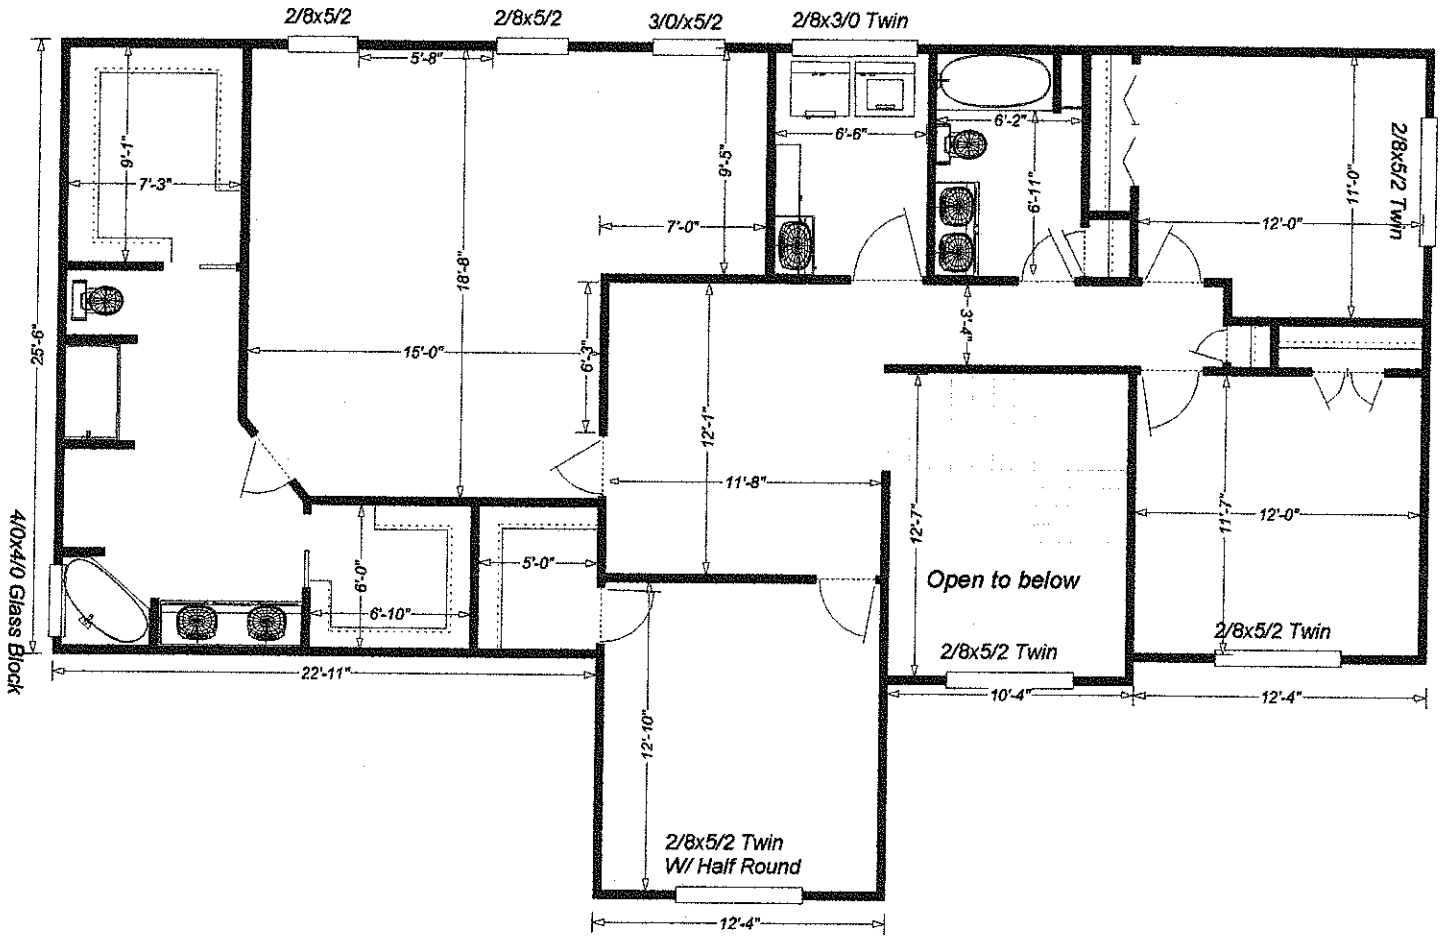


Acknowledgement Of
Plans Submittal ONLY!

STEVE HEDRICK Date 6-25-05

Date 6-25-05