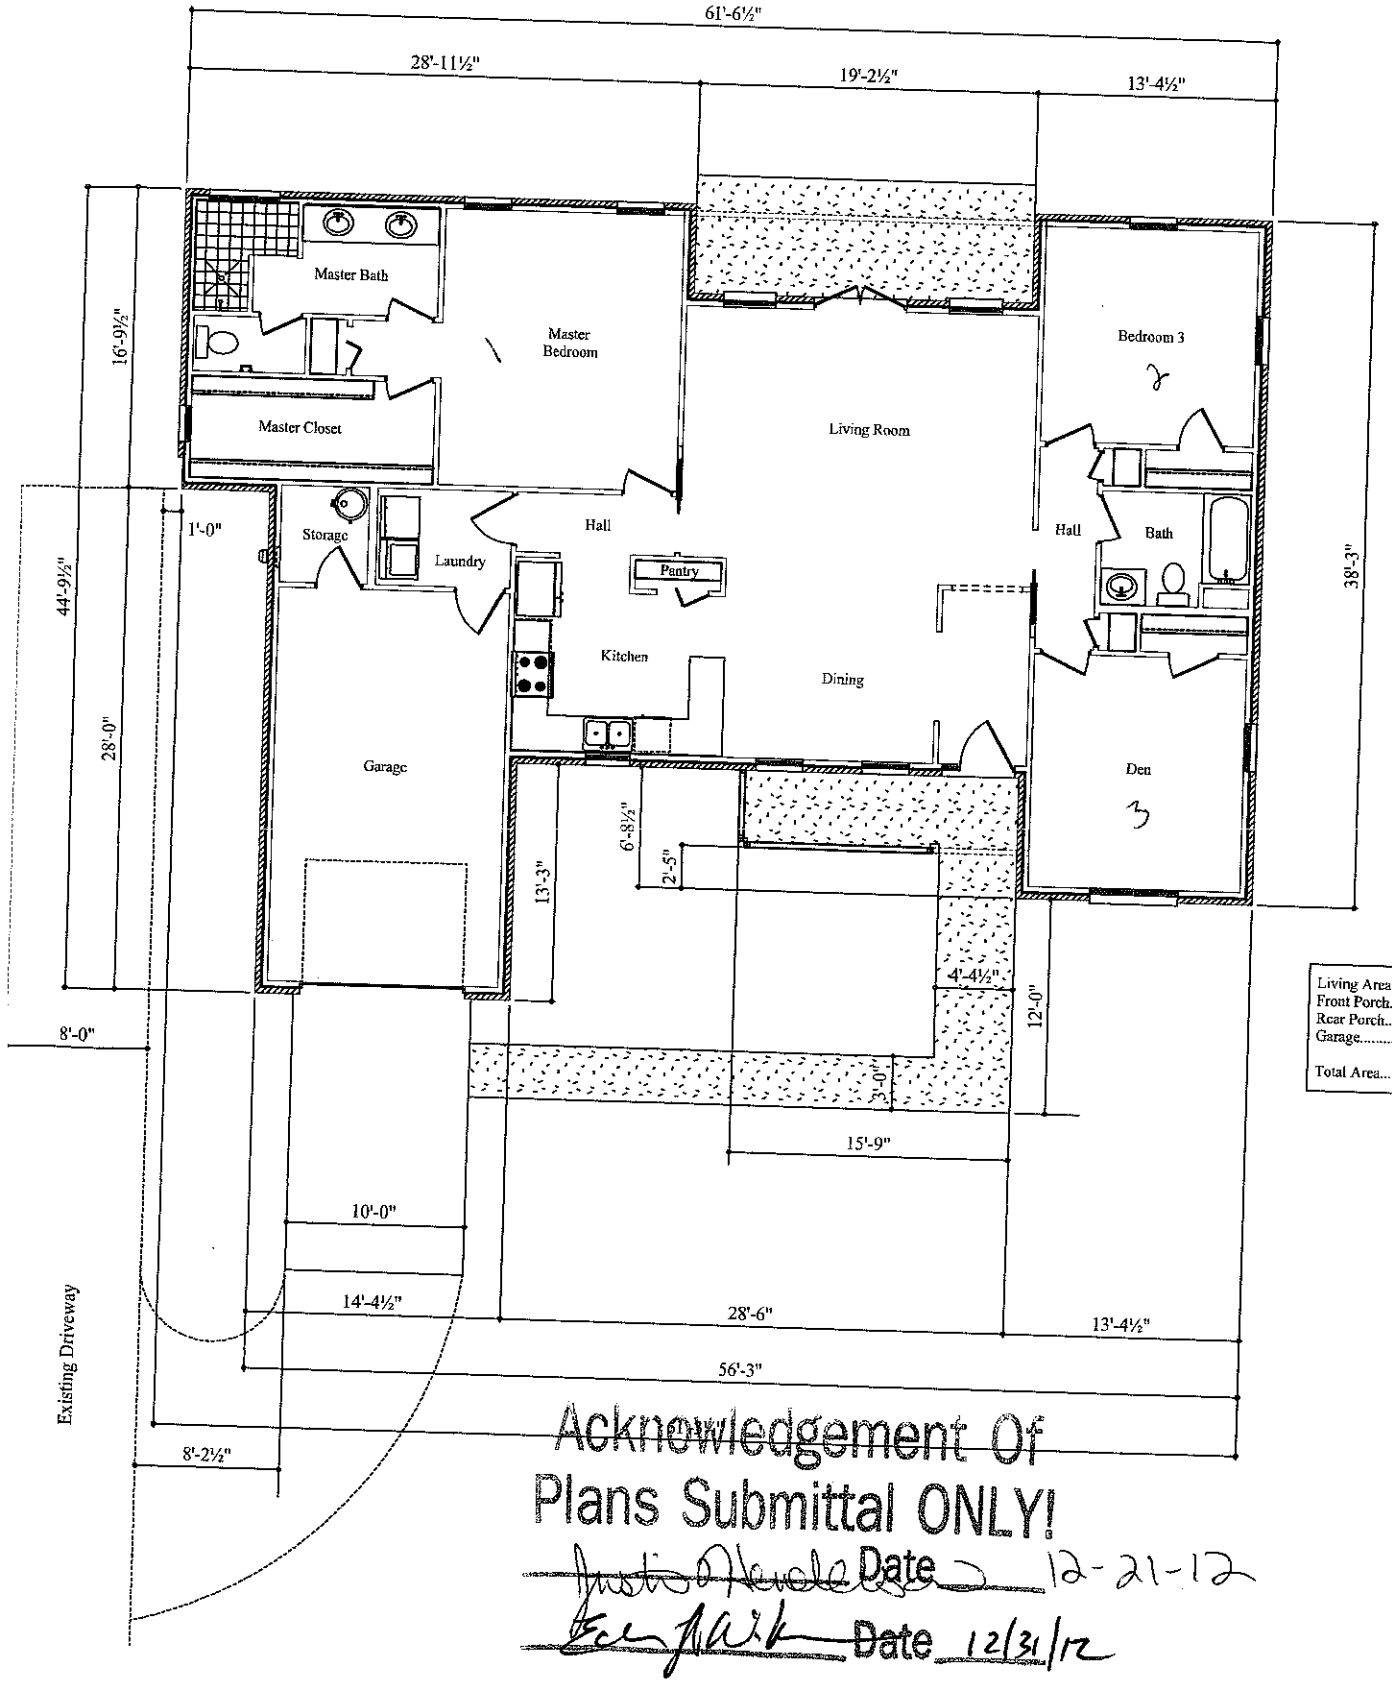


Living Area..... 1700 sf (Heated)
Front Porch..... 64 sf (Unheated)
Rear Porch..... 100 sf (Unheated)
Garage.....286 sf (Unheated)

Total Area.....2150sf

Acknowledgement Of
Plans Submittal ONLY!

~~Justin Nuckols~~ Date 12-21-12

~~Ben Clark~~ Date 12/31/12