
Attachments "A"

Michael J. Moore
116 Robinhood Loop
Statesville, N.C.
Pin # 4946-63-3882

PRESSURE MANIFOLD DESIGN

ATTACHMENT TO P.D.#_____

TAX MAP #_____

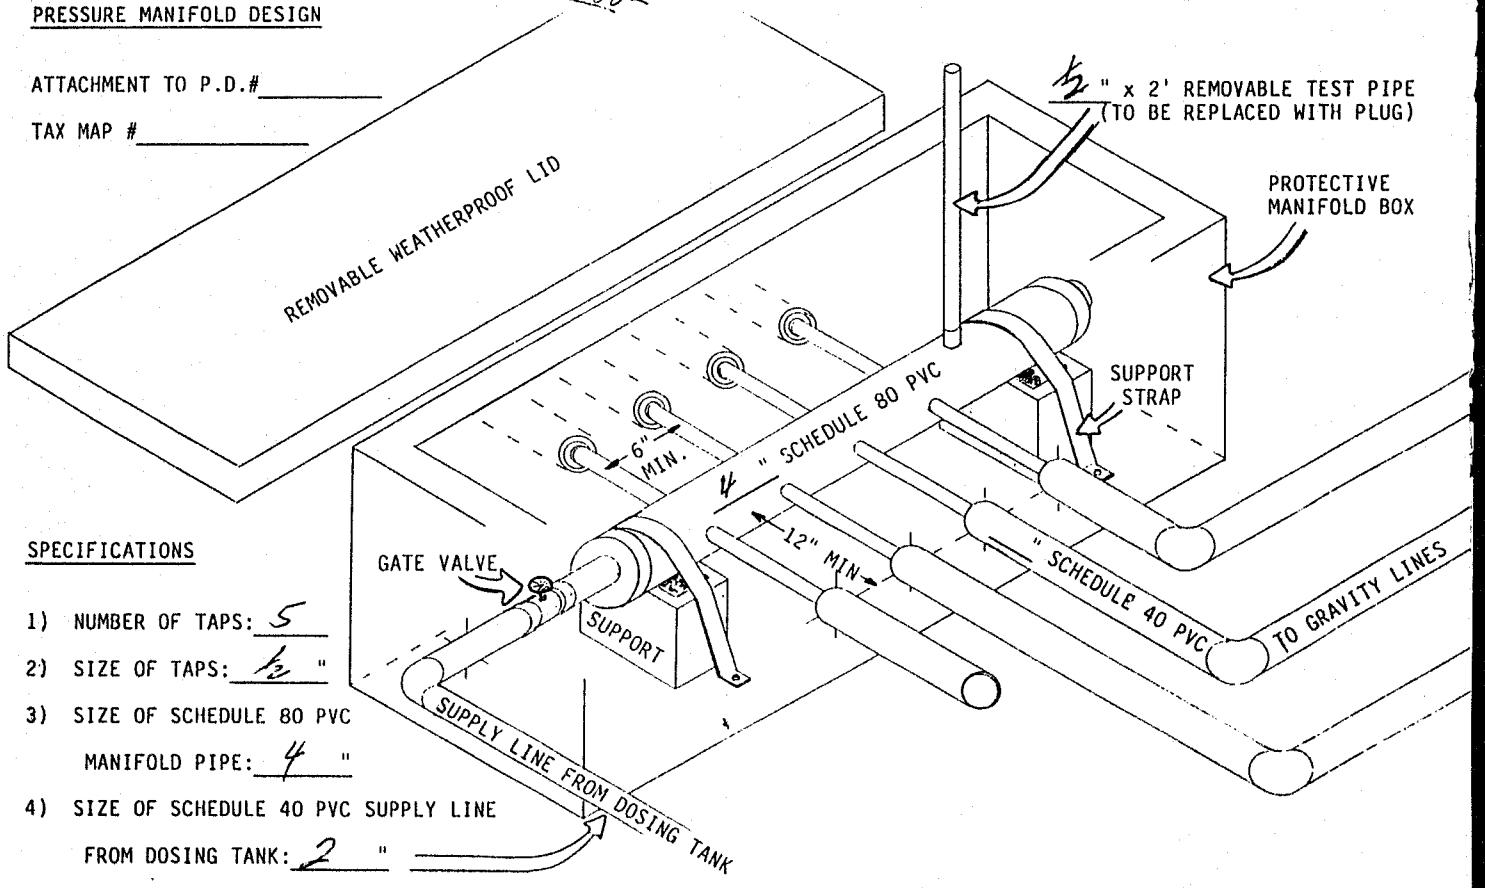

SPECIFICATIONS

1) NUMBER OF TAPS: 5
2) SIZE OF TAPS: ½ "
3) SIZE OF SCHEDULE 80 PVC MANIFOLD PIPE: 4 "
4) SIZE OF SCHEDULE 40 PVC SUPPLY LINE FROM DOSING TANK: 2 "