
APPROVED 3 BEDROOM

Acknowledgement Of Plans Submittal ONLY!

Date 10/24/25

Date

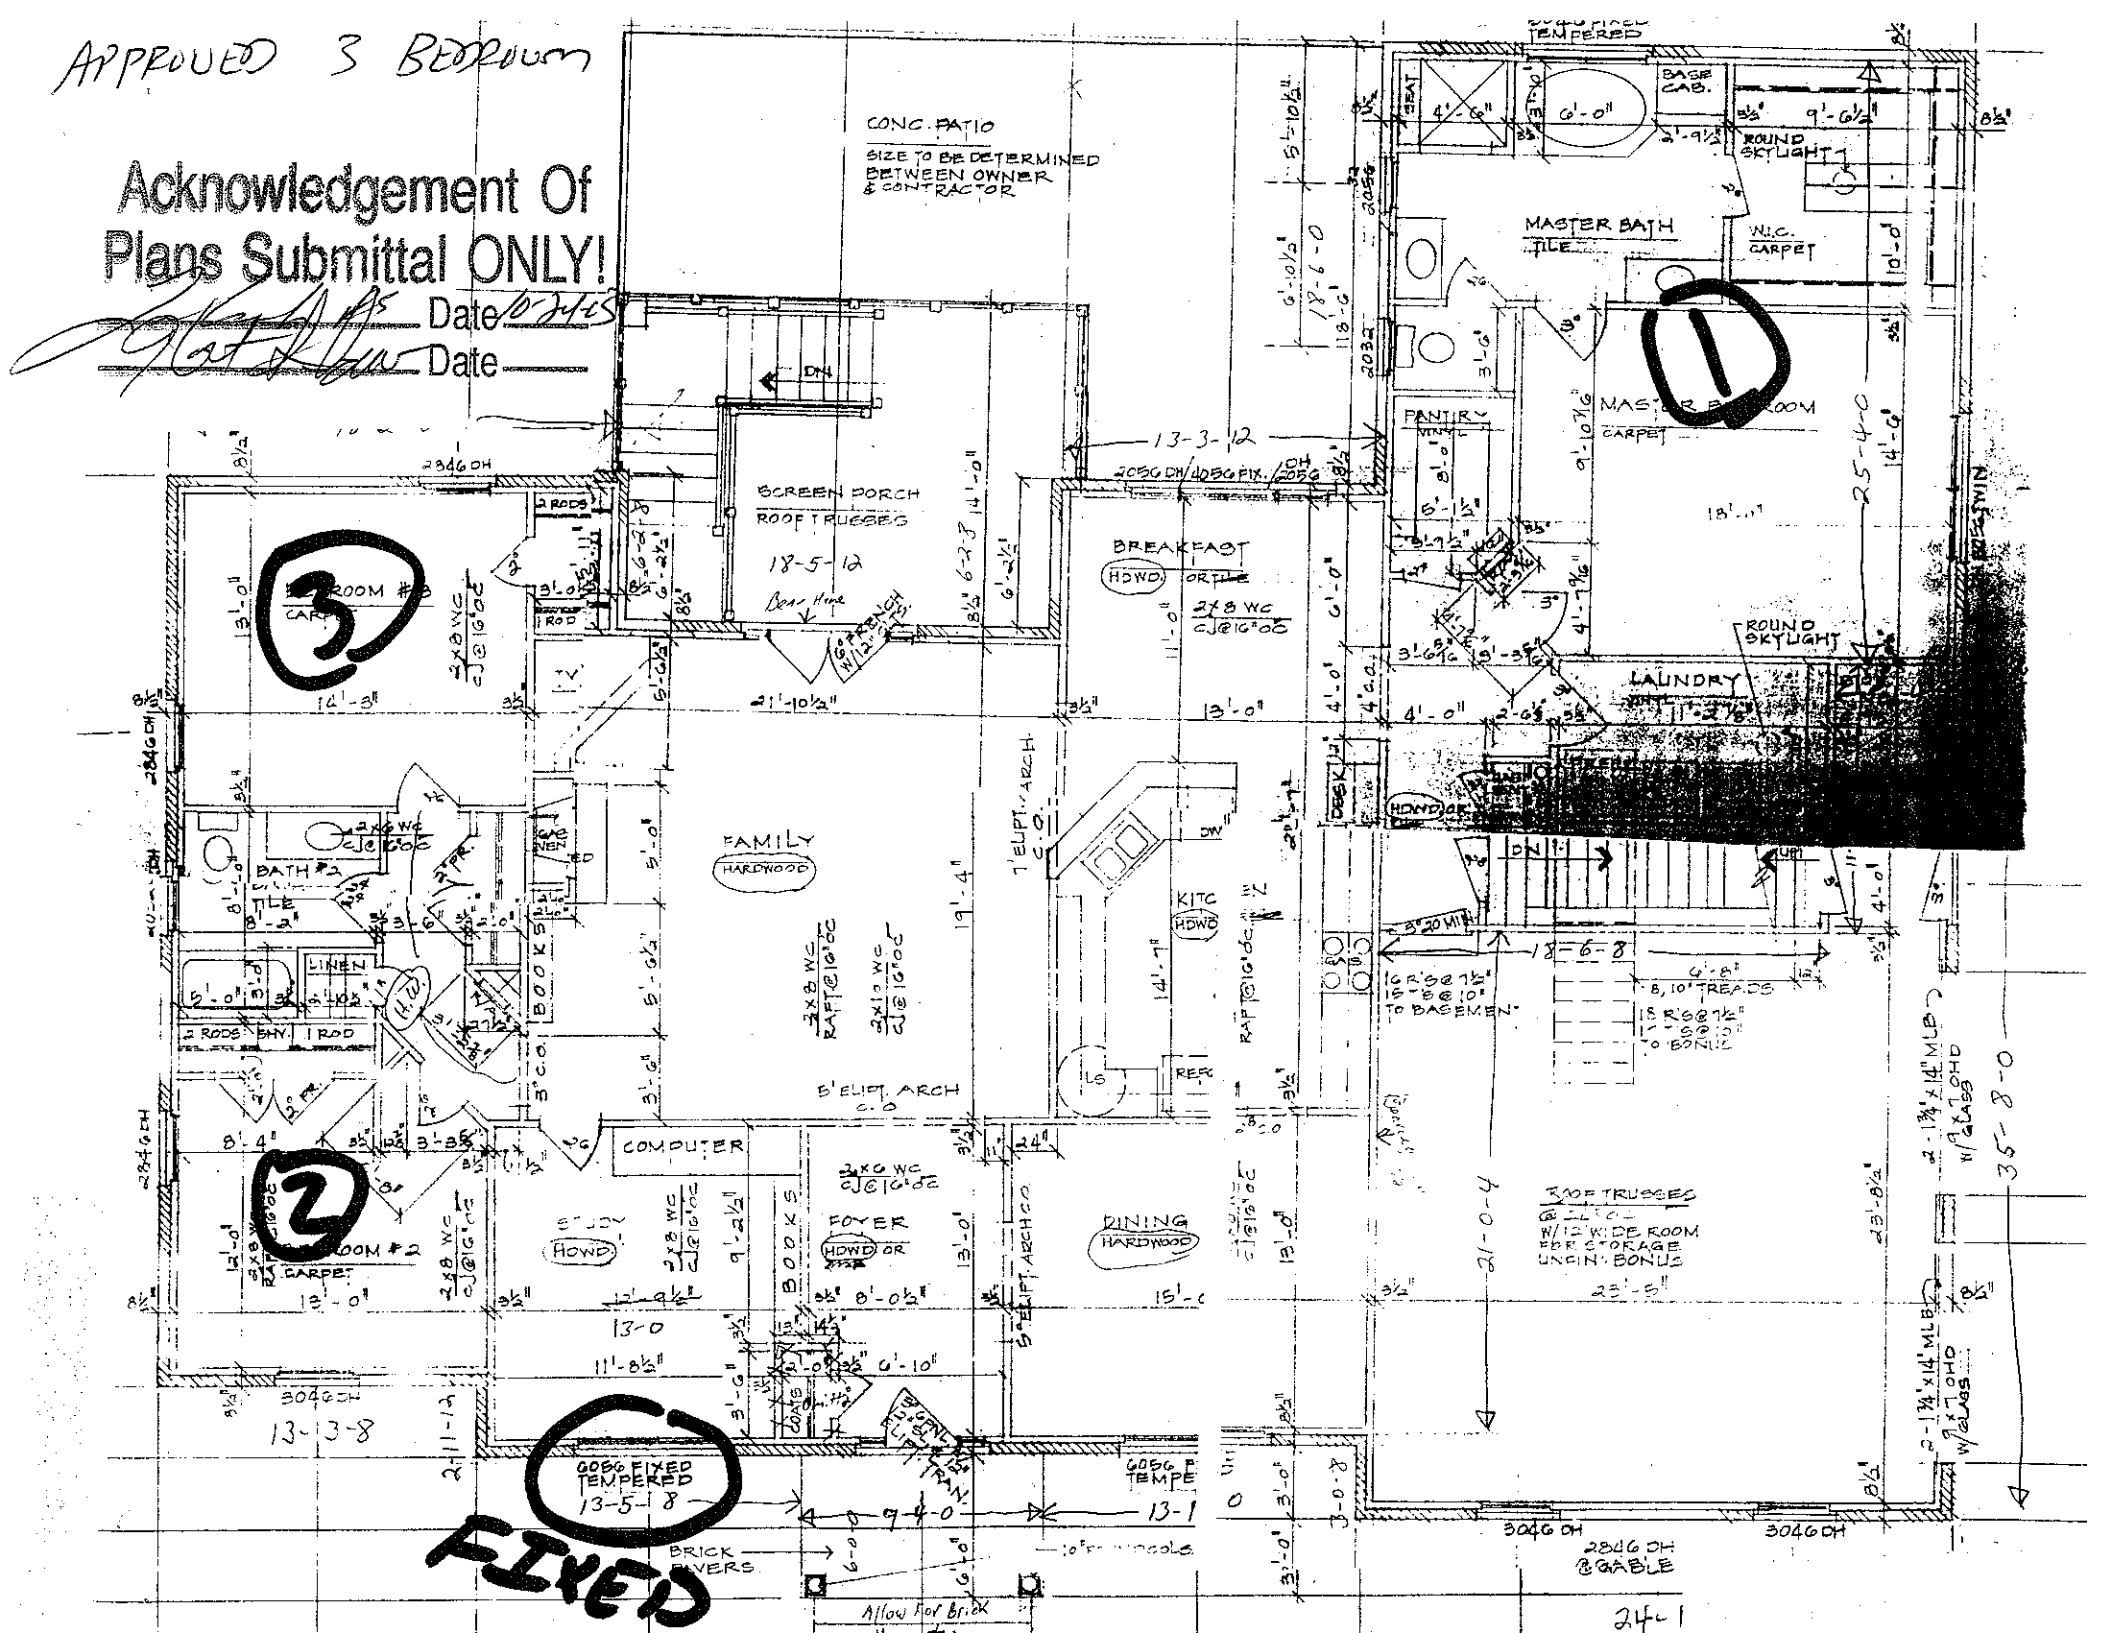

24-1

APPROVED 3 BEDROOM

UNFINISHED BASEMENT

