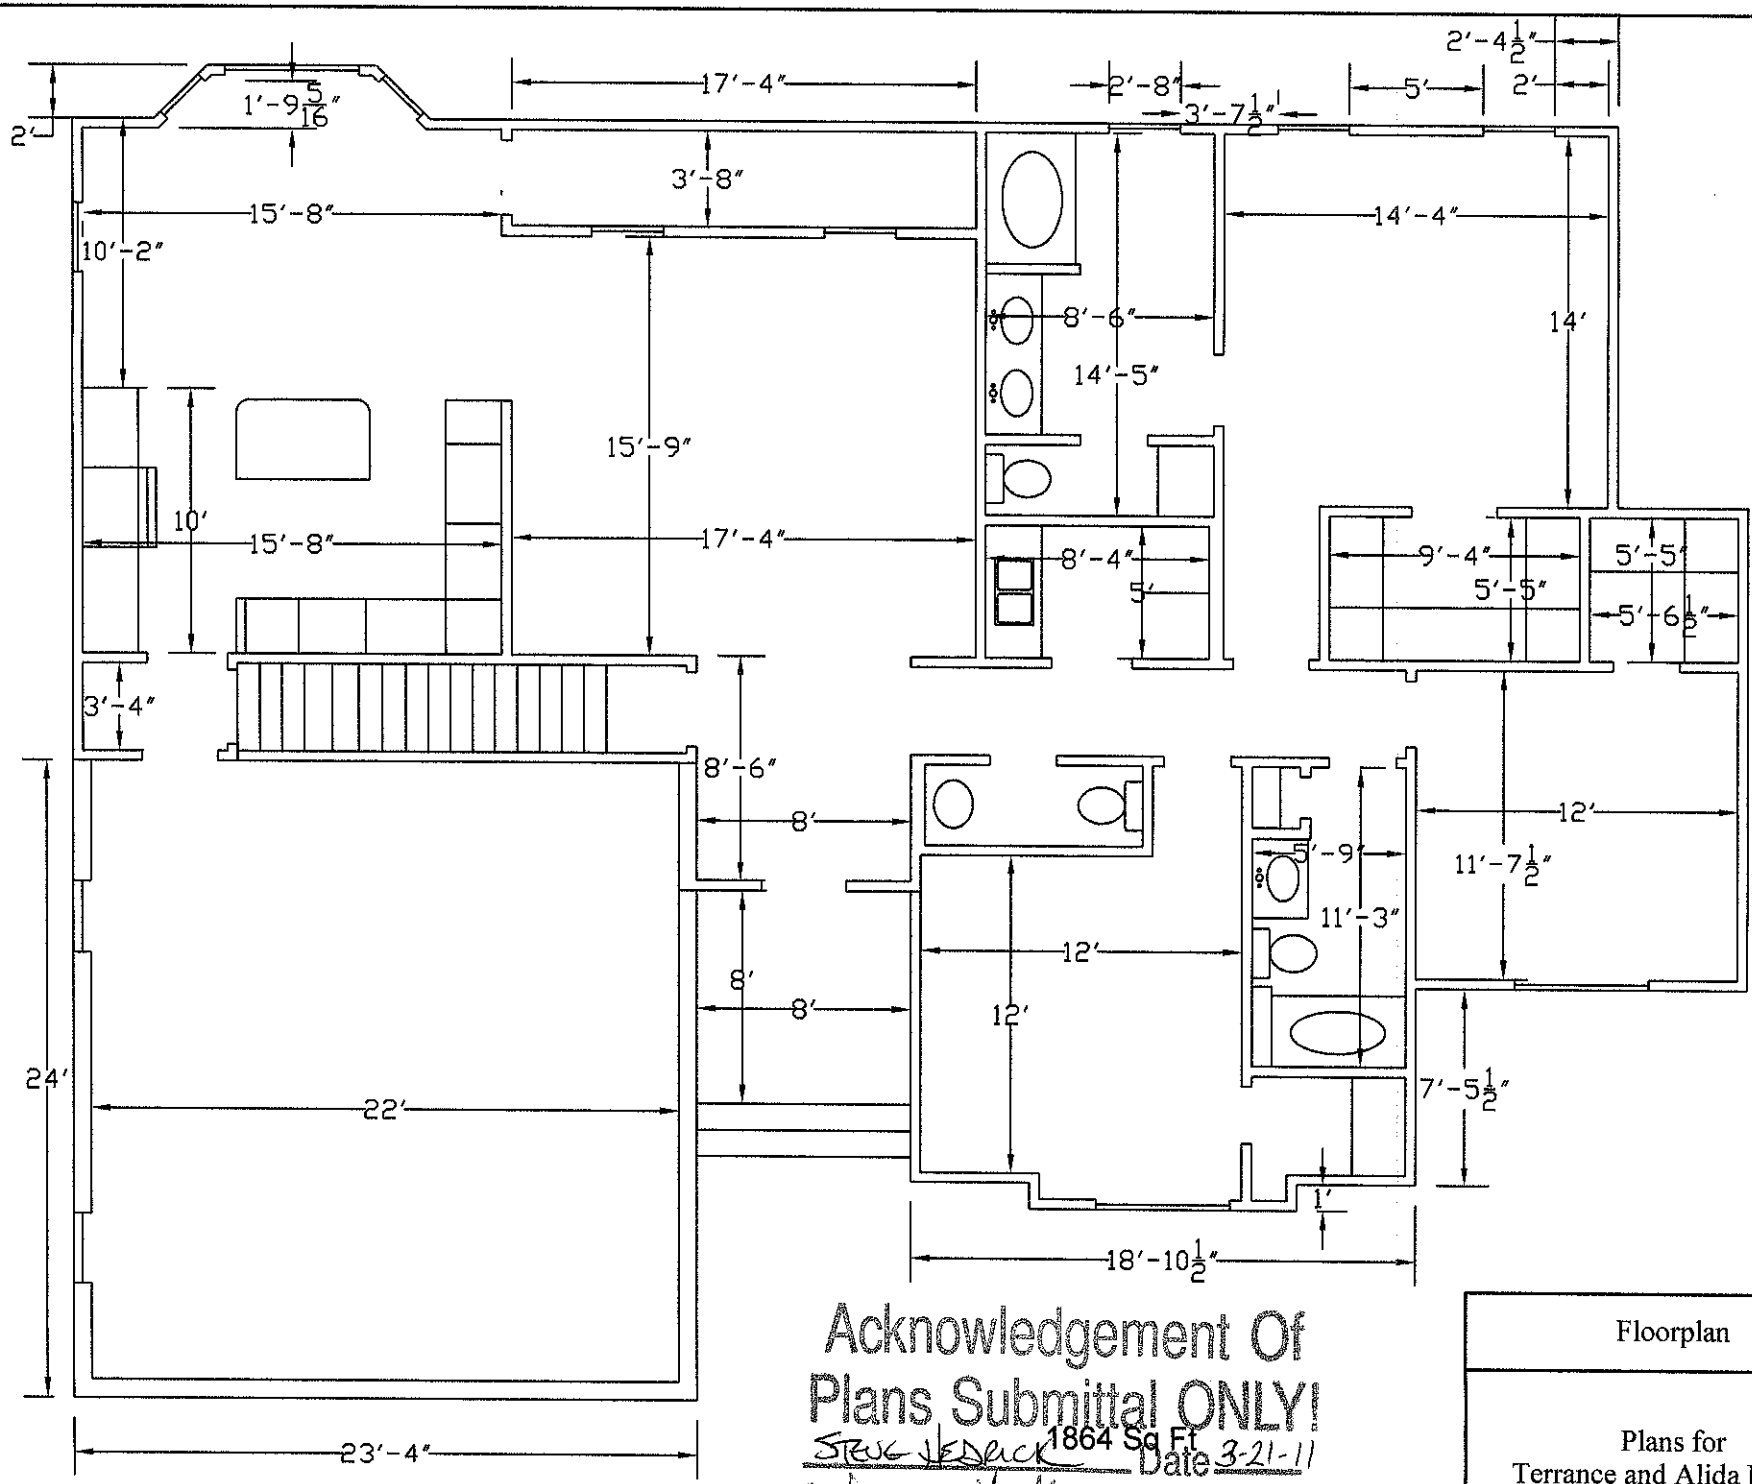


Acknowledgement Of Plans Submittal ONLY!


1864 Sq Ft

Steve Hedrick Date 3-21-11

Terrance Hamby Date 3-30-11

Floorplan

Plans for
Terrance and Alida Hamby
228 Donsdale

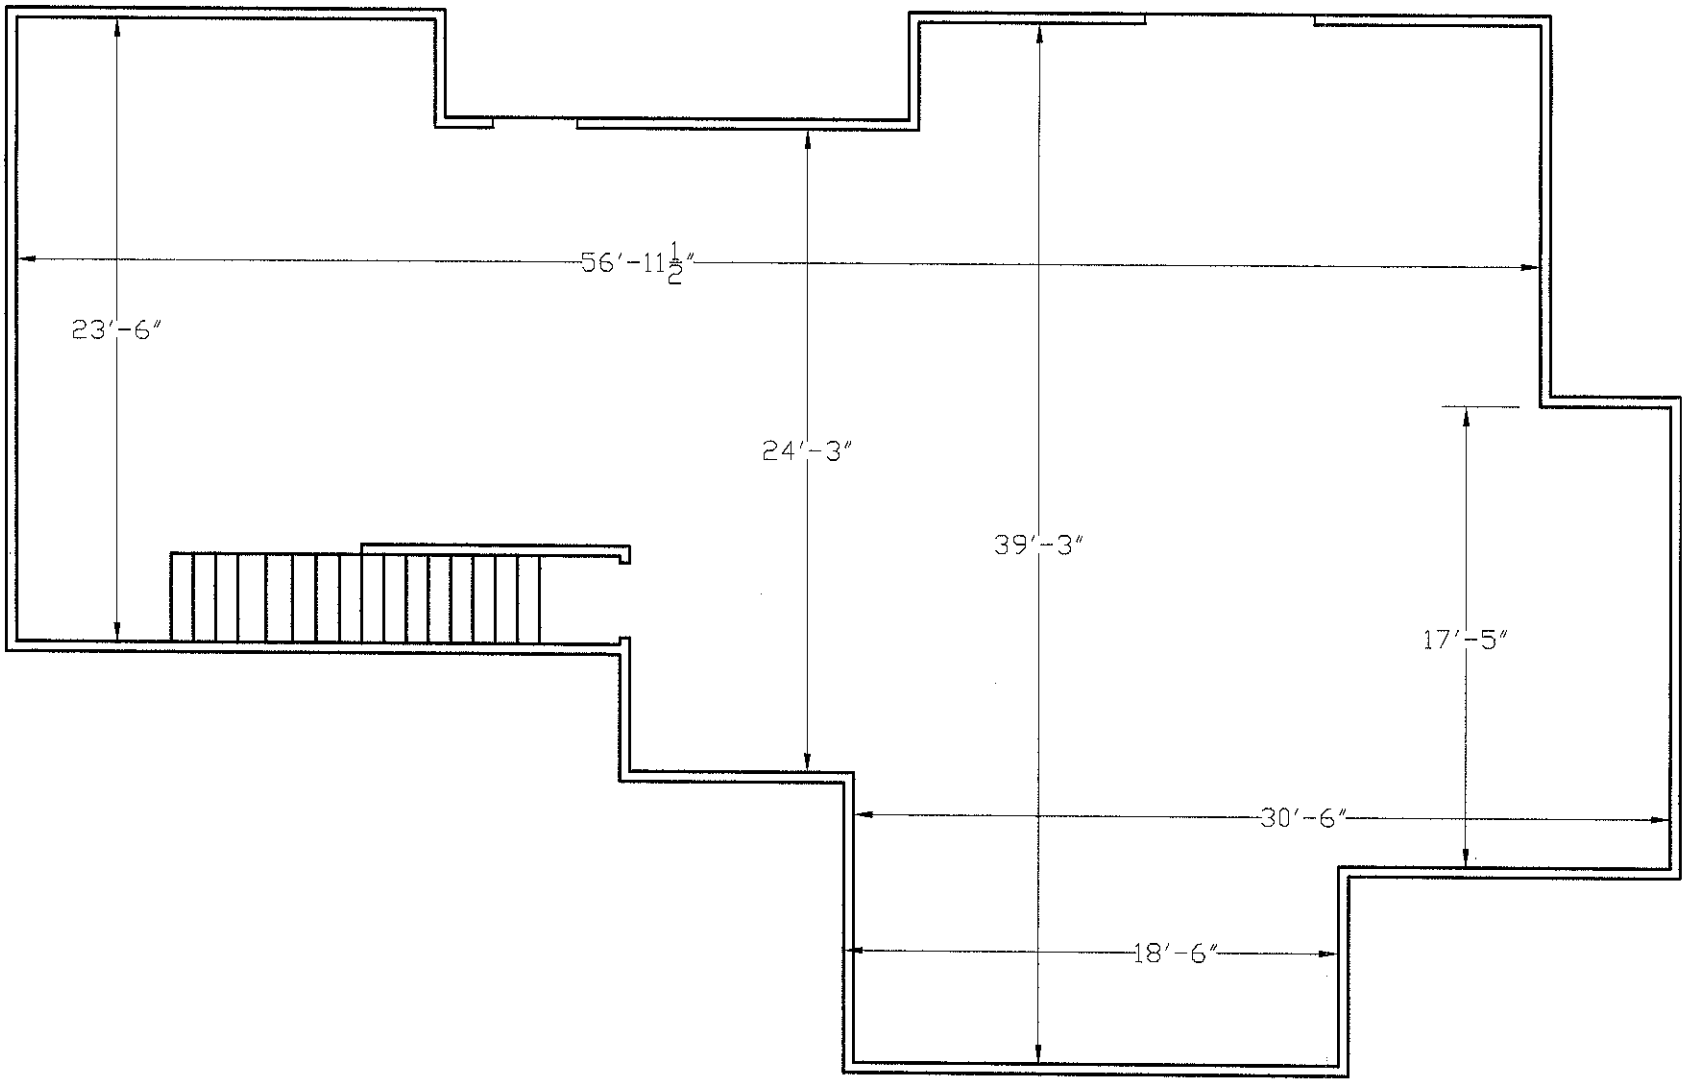


**Some point loads in beasement
but otherwise open

Acknowledgement Of
Plans Submittal ONLY!
STEVE HEDRICK Date 3-21-11
Date 3-30-11

Basement
Floorplan

Plans for
Terrance and Alida Hamby
228 Donsdale

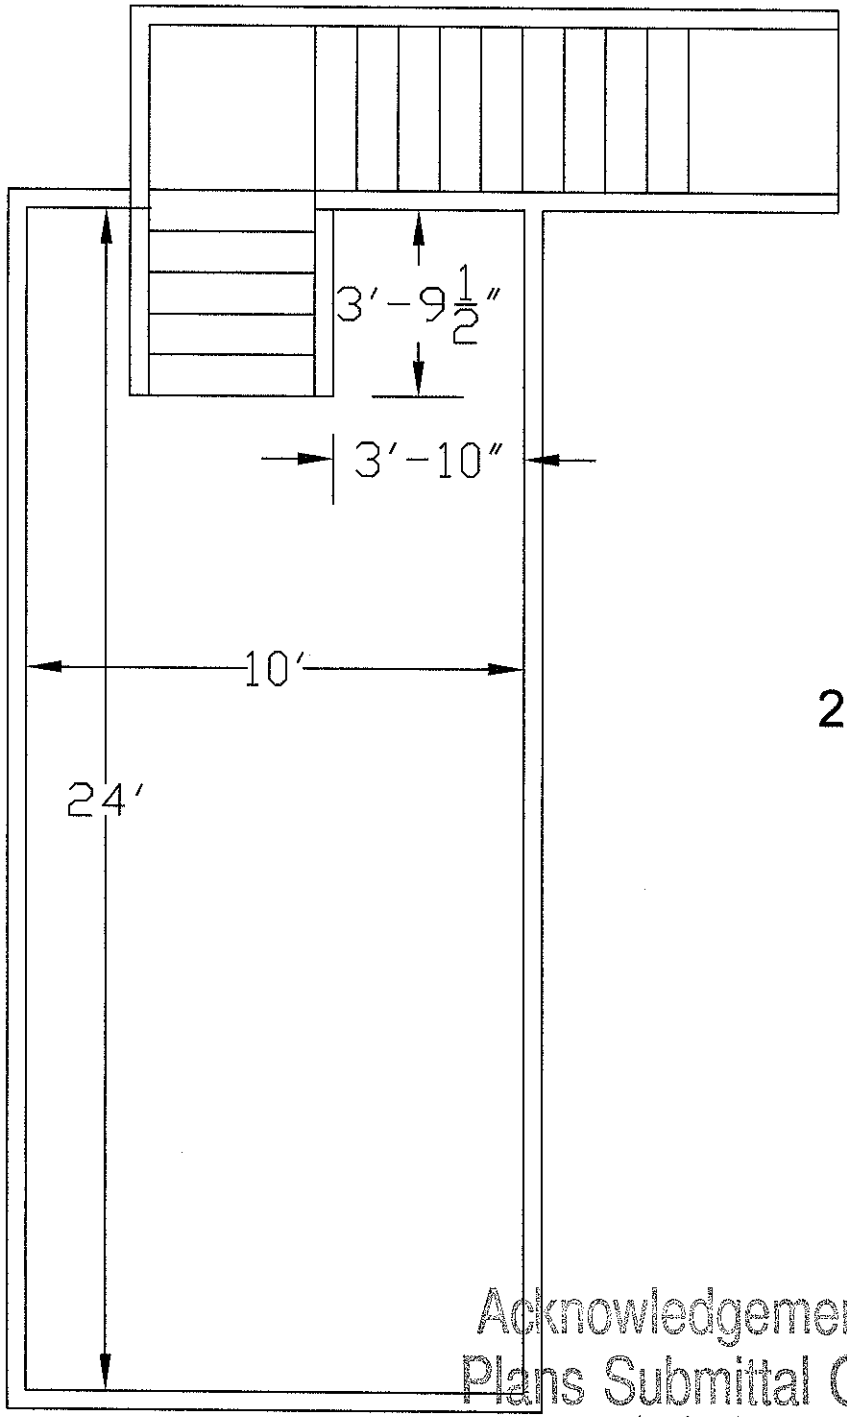

240 Sq Ft

Acknowledgement Of
Plans Submittal ONLY!
STEVE HEDRICK Date 3-21-11
Jenn Hardy Date 3-30-11

Bonus Room Floorplan

Plans for
Terrance and Alida
Hamby
228 Donsdale Dr