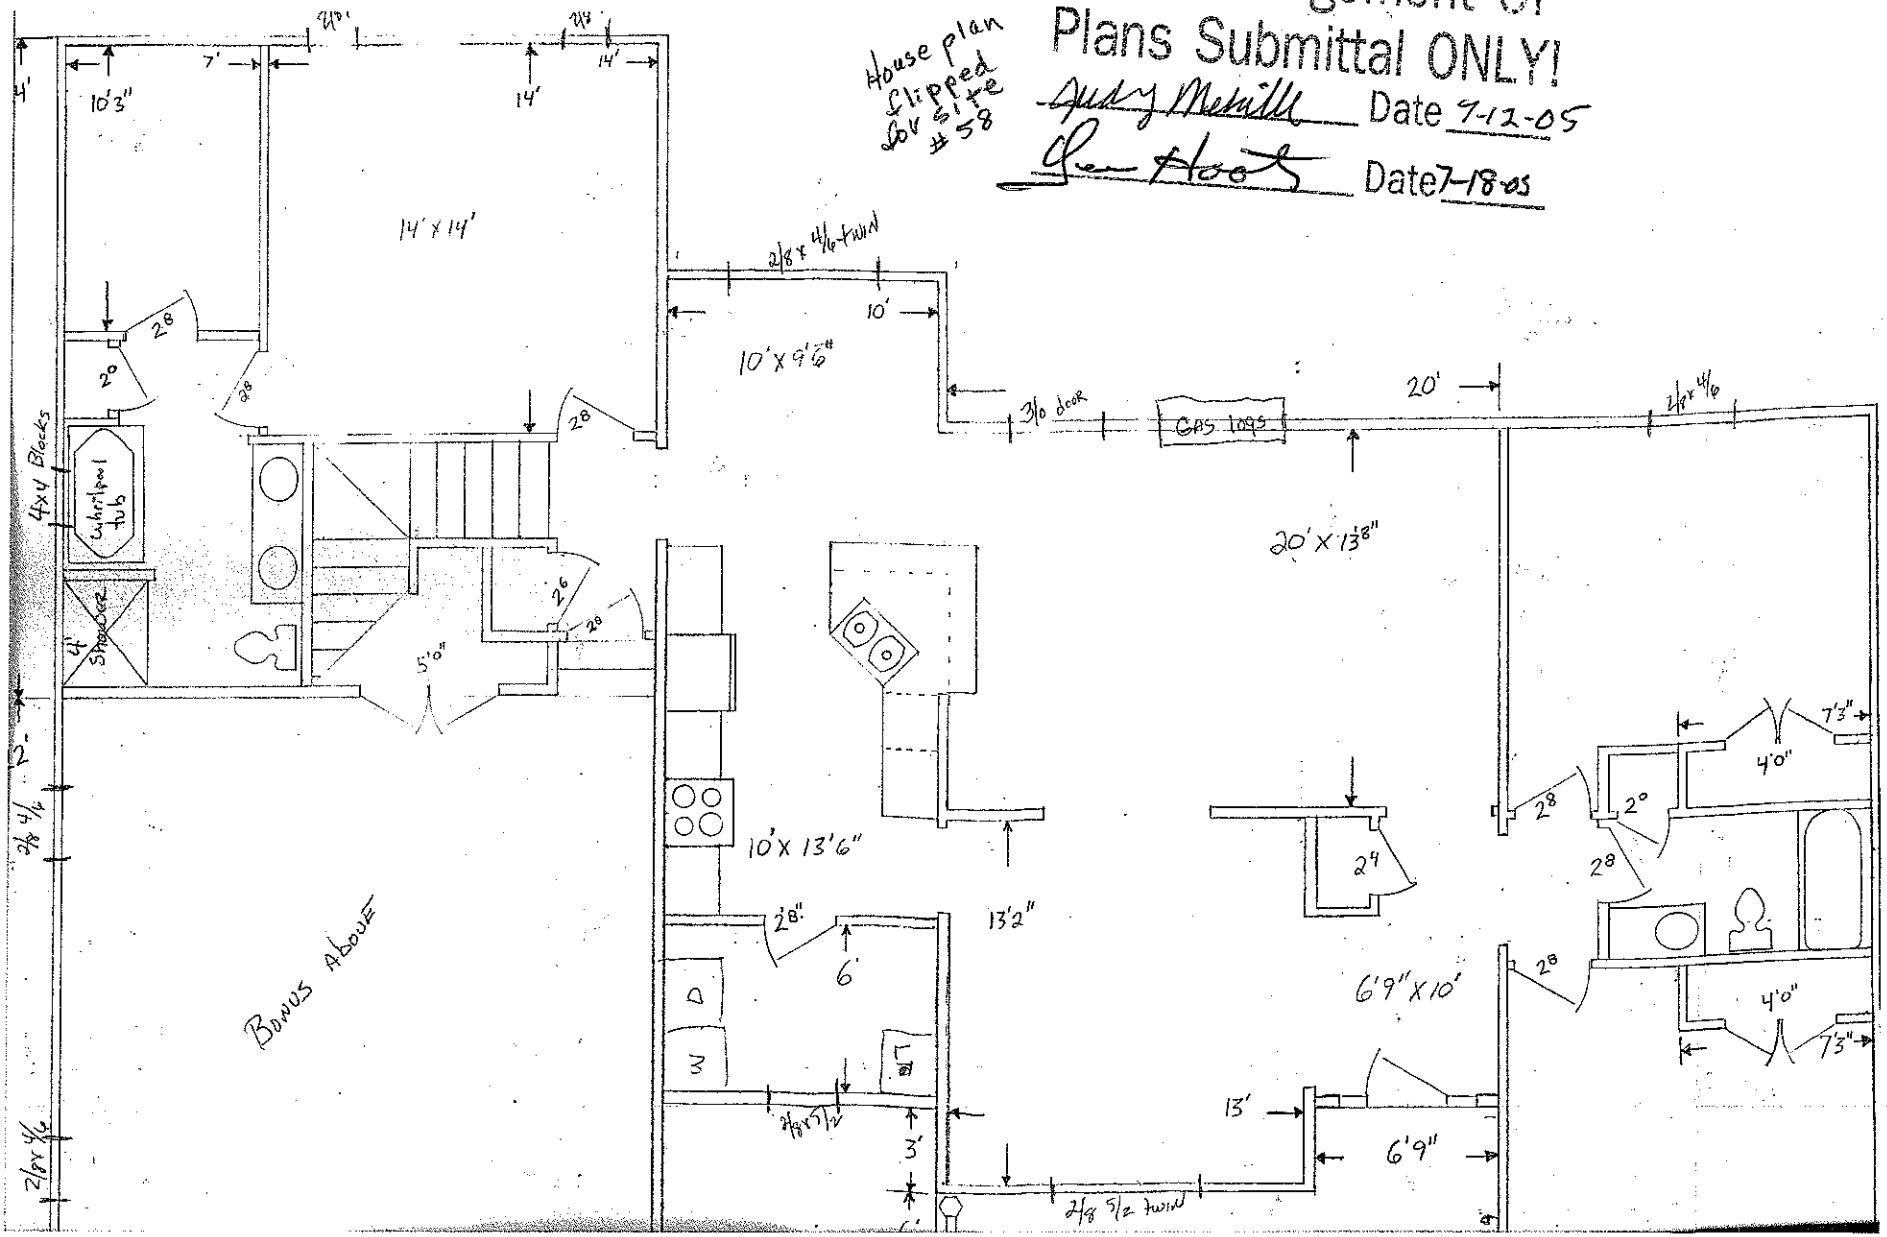

Acknowledgement Of
Plans Submittal ONLY!
Judy Melville Date 7-12-05
Jon Hoots Date 7-18-05
House plan flipped for site #58
14' x 14'
10' x 9'6"
20' x 13'8"
10' x 13'6"
6'9" x 10'
BONUS ABOVE
GAS logs
3/0 door
2/8 x 4/6 twin
2/8 5/2 twin
4x4 Blocks
Whirlpool tub
Shower
13'2"