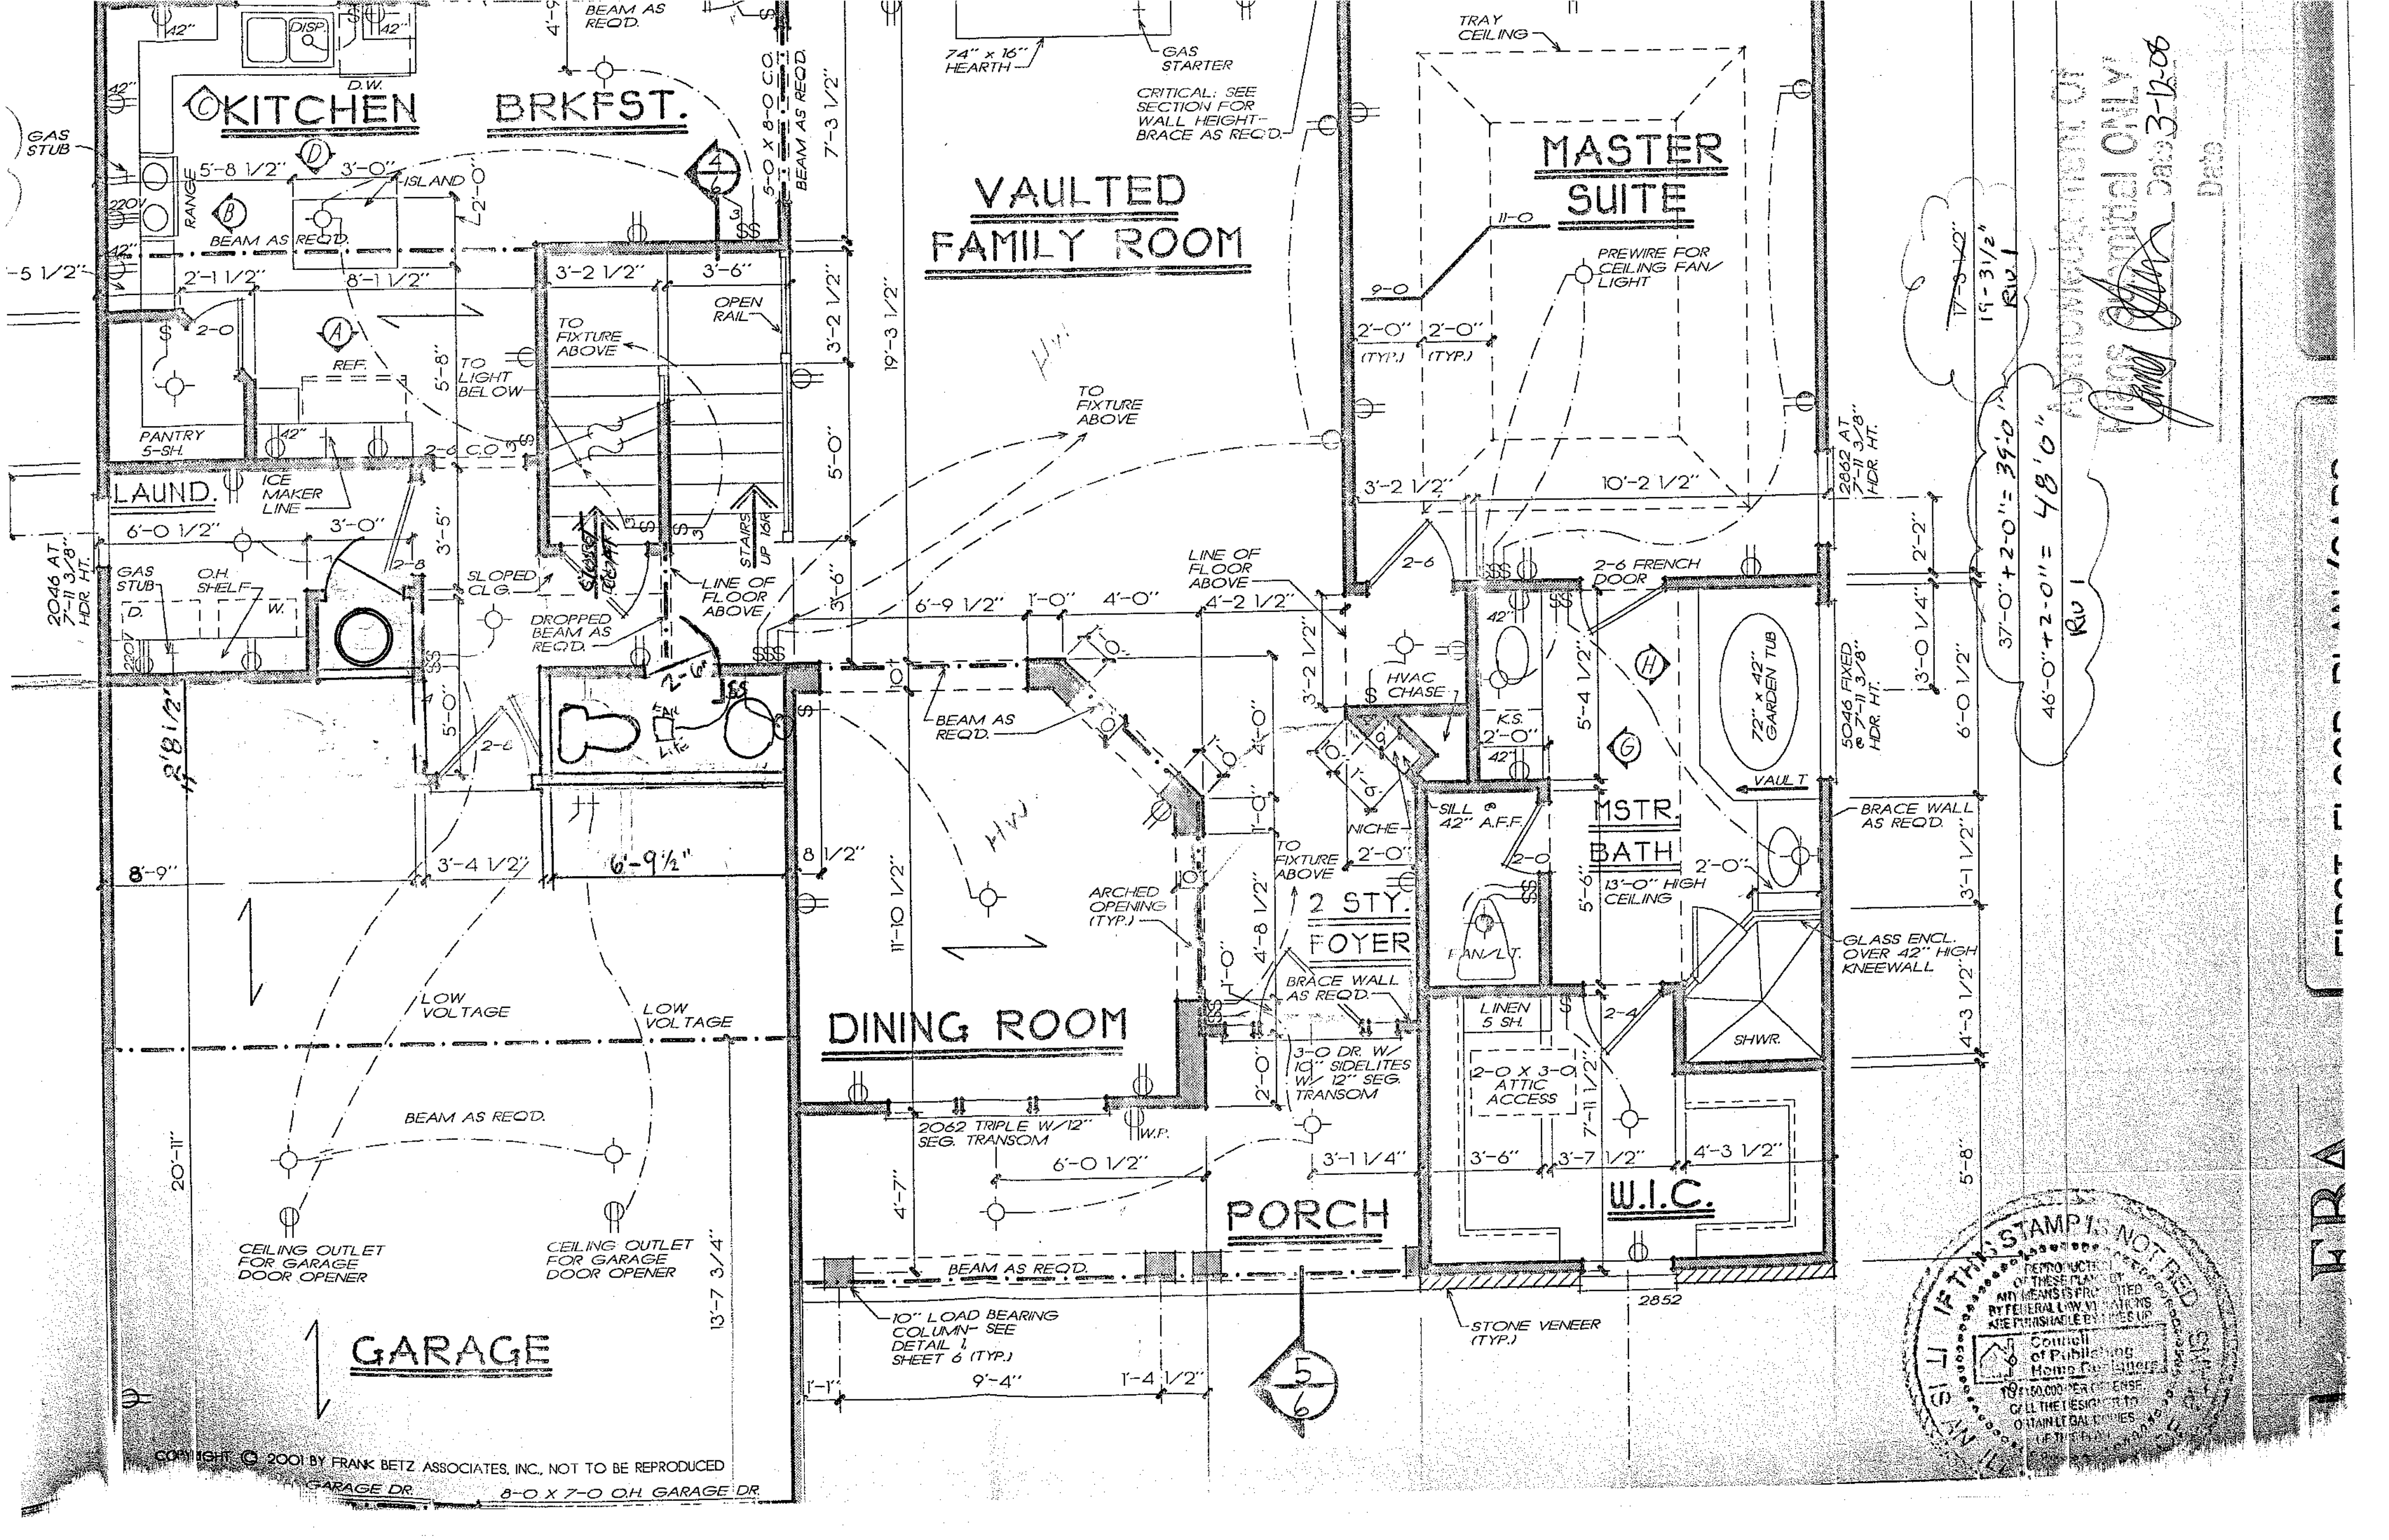

KITCHEN
BRKFST.
VAULTED FAMILY ROOM
MASTER SUITE
LAUND.
DINING ROOM
2 STY. FOYER
MSTR. BATH
13'-0" HIGH CEILING
W.I.C.
PORCH
GARAGE
PANTRY 5-SH.
GAS STUB
RANGE
220V
42"
DISP.
D.W.
ISLAND
BEAM AS REQ'D.
REF.
ICE MAKER LINE
O.H. SHELF
D.
W.
TO LIGHT BELOW
TO FIXTURE ABOVE
OPEN RAIL
STAIRS UP 16R
LINE OF FLOOR ABOVE
SLOPED CLG.
DROPPED BEAM AS REQ'D.
2046 AT 7'-11 3/8" HDR. HT.
5-0 X 8-0 C.O.
74" x 16" HEARTH
GAS STARTER
CRITICAL: SEE SECTION FOR WALL HEIGHT- BRACE AS REQ'D.
TRAY CEILING
PREWIRE FOR CEILING FAN/ LIGHT
2-6 FRENCH DOOR
2862 AT 7'-11 3/8" HDR. HT.
HVAC CHASE
NICHE
K.S.
SILL @ 42" A.F.F.
FAN/LT.
72" x 42" GARDEN TUB
5046 FIXED @ 7'-11 3/8" HDR. HT.
VAULT
BRACE WALL AS REQ'D.
GLASS ENCL. OVER 42" HIGH KNEEWALL
SHWR.
LINEN 5 SH.
2-0 X 3-0 ATTIC ACCESS
ARCHED OPENING (TYP.)
3-0 DR. W/ 10" SIDELITES W/ 12" SEG. TRANSOM
2062 TRIPLE W/12" SEG. TRANSOM
W.P.
10" LOAD BEARING COLUMN- SEE DETAIL 1, SHEET 6 (TYP.)
STONE VENEER (TYP.)
2852
LOW VOLTAGE
CEILING OUTLET FOR GARAGE DOOR OPENER
8-0 X 7-0 O.H. GARAGE DR.
GARAGE DR.
37'-0" + 2-0" = 39'-0"
46'-0" + 2-0" = 48'-0"
Rev 1
Date 3-12-08
IF THIS STAMP IS NOT RED
REPRODUCTION OF THESE PLANS BY ANY MEANS IS PROHIBITED BY FEDERAL LAW. VIOLATIONS ARE PUNISHABLE BY FINES UP TO $150,000 PER OFFENSE. CALL THE DESIGNER TO OBTAIN LEGAL COPIES OF THIS PLAN.
Council of Publishing Home Designers
FIRST FLOOR PLAN
COPYRIGHT © 2001 BY FRANK BETZ ASSOCIATES, INC., NOT TO BE REPRODUCED

FAMILY ROOM BELOW

ATTIC SPACE

FOYER BELOW

BEDROOM 3

BEDROOM 2

BATH

W.I.C.

W.I.C.

LINEN 5 SH.

BDRM. 4

ATTIC ACCESS

ATTIC ACCESS

12'-8 1/2"

3'-6"

3'-2 1/2"

5'-9" HIGH WALL

VAULT

SLOPED CEILING

9'-4"

7'-3 1/2"

3'-2 1/2"

PREWIRE FOR CEILING FAN/ LIGHT

VAULT

LINE OF FLAT CEILING

21'-1"

12'-4"

BEAM AS REQ'D.

TO SWITCH BELOW

TO SWITCHES BELOW

5'-10"

STAIRS DN. 16R

OPEN RAIL

3'-2 1/2"

7'-9 1/2"

4'-0"

4'-2 1/2"

2'-8"

3'-2 1/2"

4'-0"

2'-0"

6'-0"

12'-0"

2852 TWIN

2-6

6 C.O.

42"

2-4

1'-6"

3'-11 1/2"

2-6

2-0

2'-11"

P.D.S.

3'-2 1/2"

1'-6"

5'-4"

5'-1 1/2"

2-0

2-4

FAN/LT.

2032

2-4

5'-2"

2-6

42"

5'-1 1/2"

12'-5"

6'-8 1/2"

6'-11"

TO SWITCH BELOW

BRACE WALL AS REQ'D.

2'-0"

4'-4"

5'-8 1/2"

2'-0"

4'-4"

2'-0"

2846 SEG. HEAD WDW.

2852 TWIN

5'-0"

7'-0"

13'-6"

11'-2 1/2"

4'-0" HIGH KNEEWALL

7'-4" HIGH WALL

SLOPED CEILING

7'-4" HIGH WALL

4'-0" HIGH KNEEWALL

6'-9"

4'-11 1/2"

LINE OF 8'-0" CEILING

2852

STONE VENEER (TYP.)

6'-0 1/2"

3'-4 3/4"

46'-0" + 2'-0" = 48'-0"

30'-0" + 2'-0" = 32'-0"

37'-0" + 2'-0" = 38'-0"

46'-0" + 2'-0" = 48'-0"

9'-7 1/4"

13'-0" CEILING HEIGHT

PL.

ELEVS.

X 42" OR

1'-6"

3'-6"

4"

COPYRIGHT © 2001 BY FRANK BETZ ASSOCIATES, INC. NOT TO BE REPRODUCED

Approved as noted
Plan Submittal ONLY
Date 3-12-05

Date