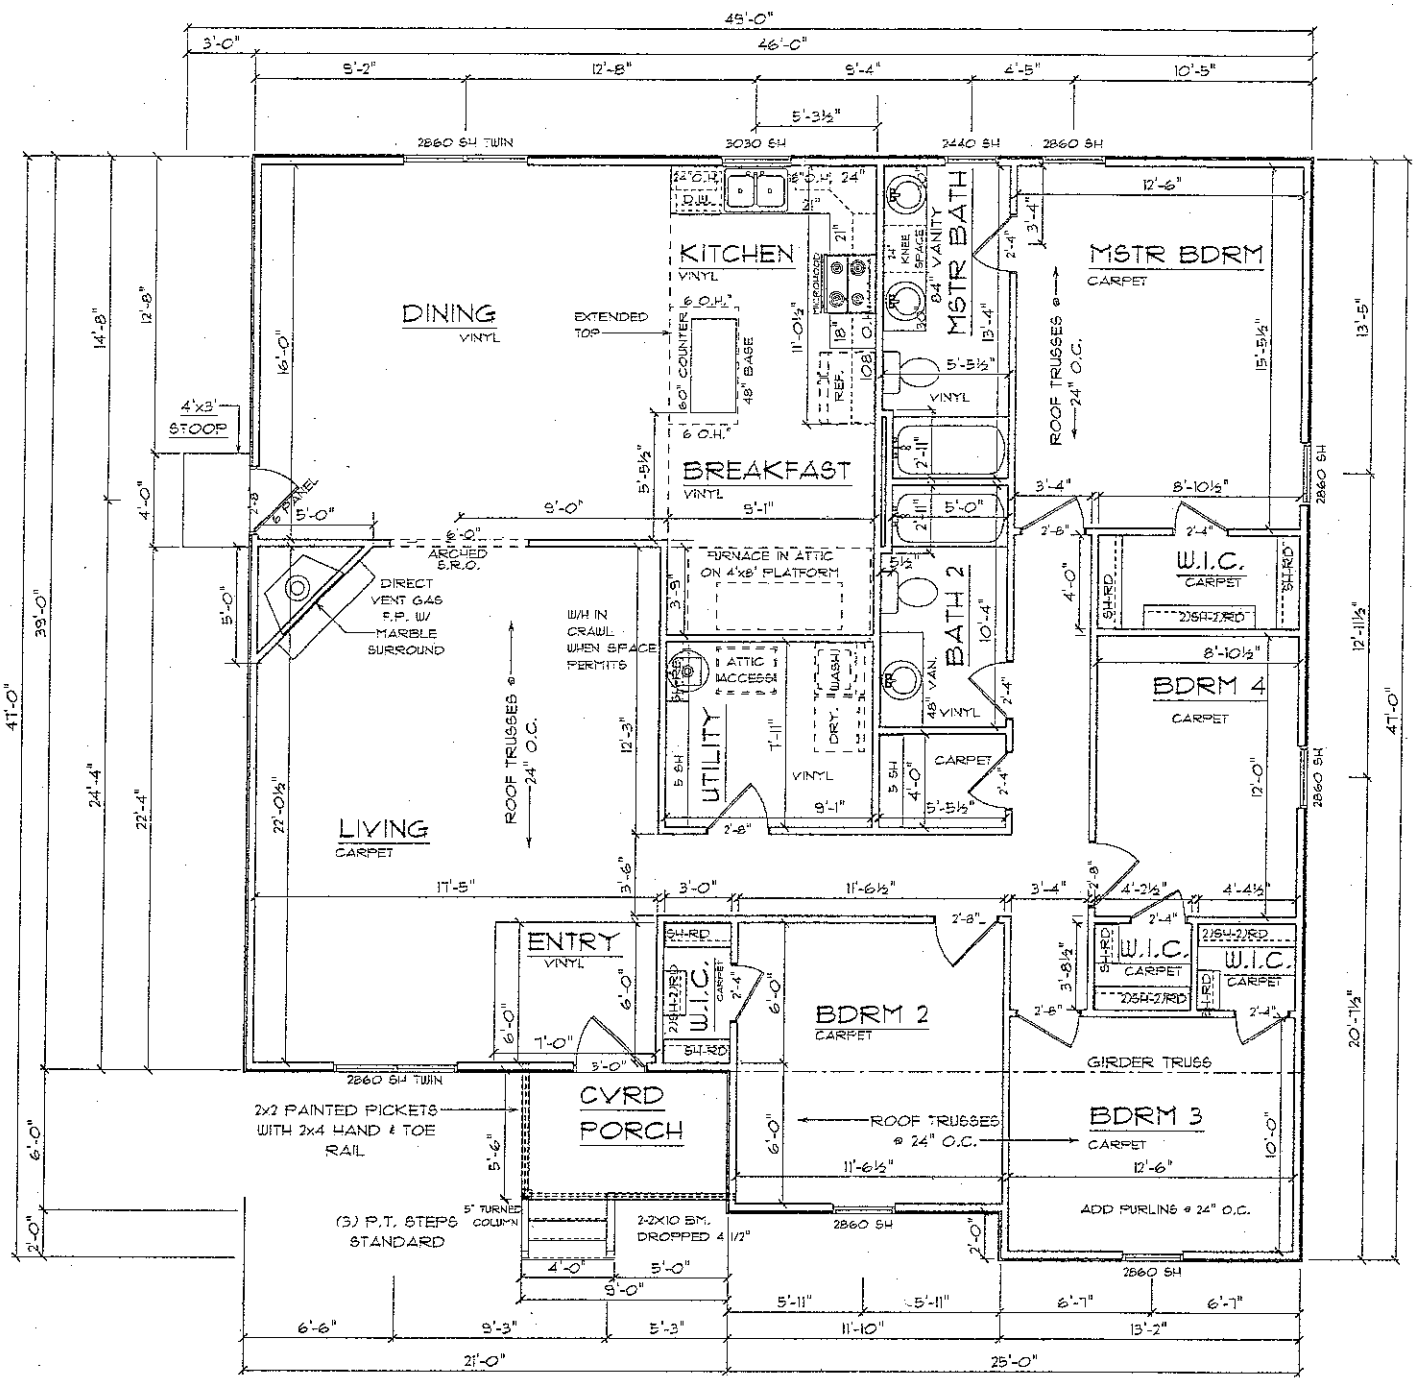


Acknowledgement Of Plans Submittal ONLY!

Date 3/23/10

Date 4-28/10

HVAC NOTES:

-FURN. NOT LOC'D ON H
AS CENTRALLY LOC'D A
ACCORD'CE WITH ALL A
-BUILDER & HVAC CONTR
RIGHT TO LOC. SUPPLY
-RETURN AIR REG'S TO
FURN. UNIT & CENTRALLY
-OUTSIDE COMPRESSOR
CLOSE TO INT. AIR HAND
POSS.-OUTSIDE COMPRE
FROM DRYER VENT

PRELIMINARY PLANS

FORMATTED FOR 11x17 PAPER