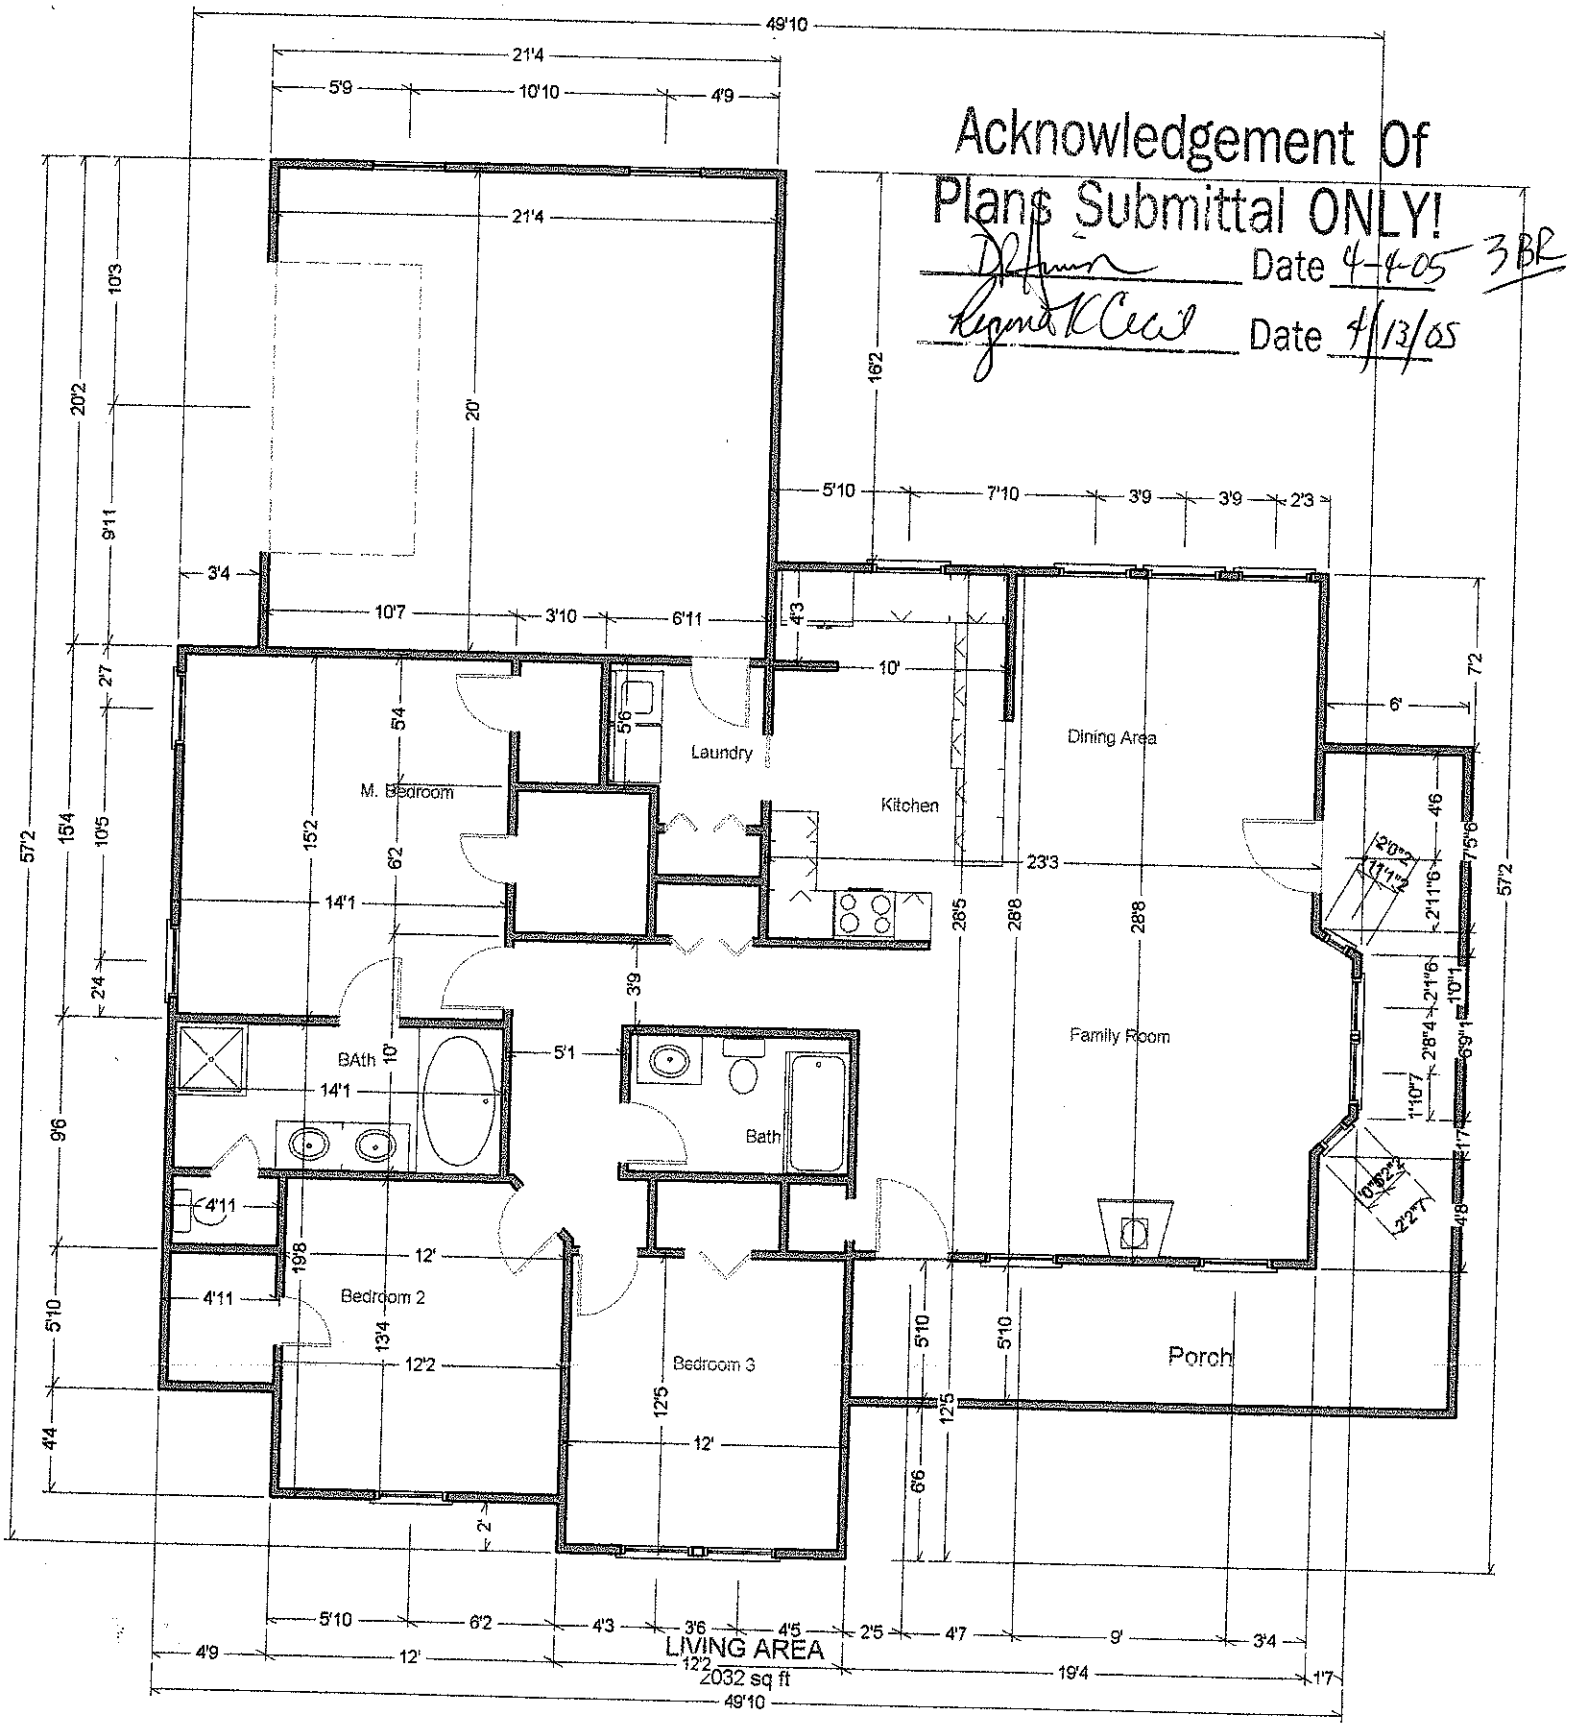


Deer Crossing 81