
Acknowledgement Of
Plans Submittal ONLY!
Date 4-16-07

Greensboro

Date

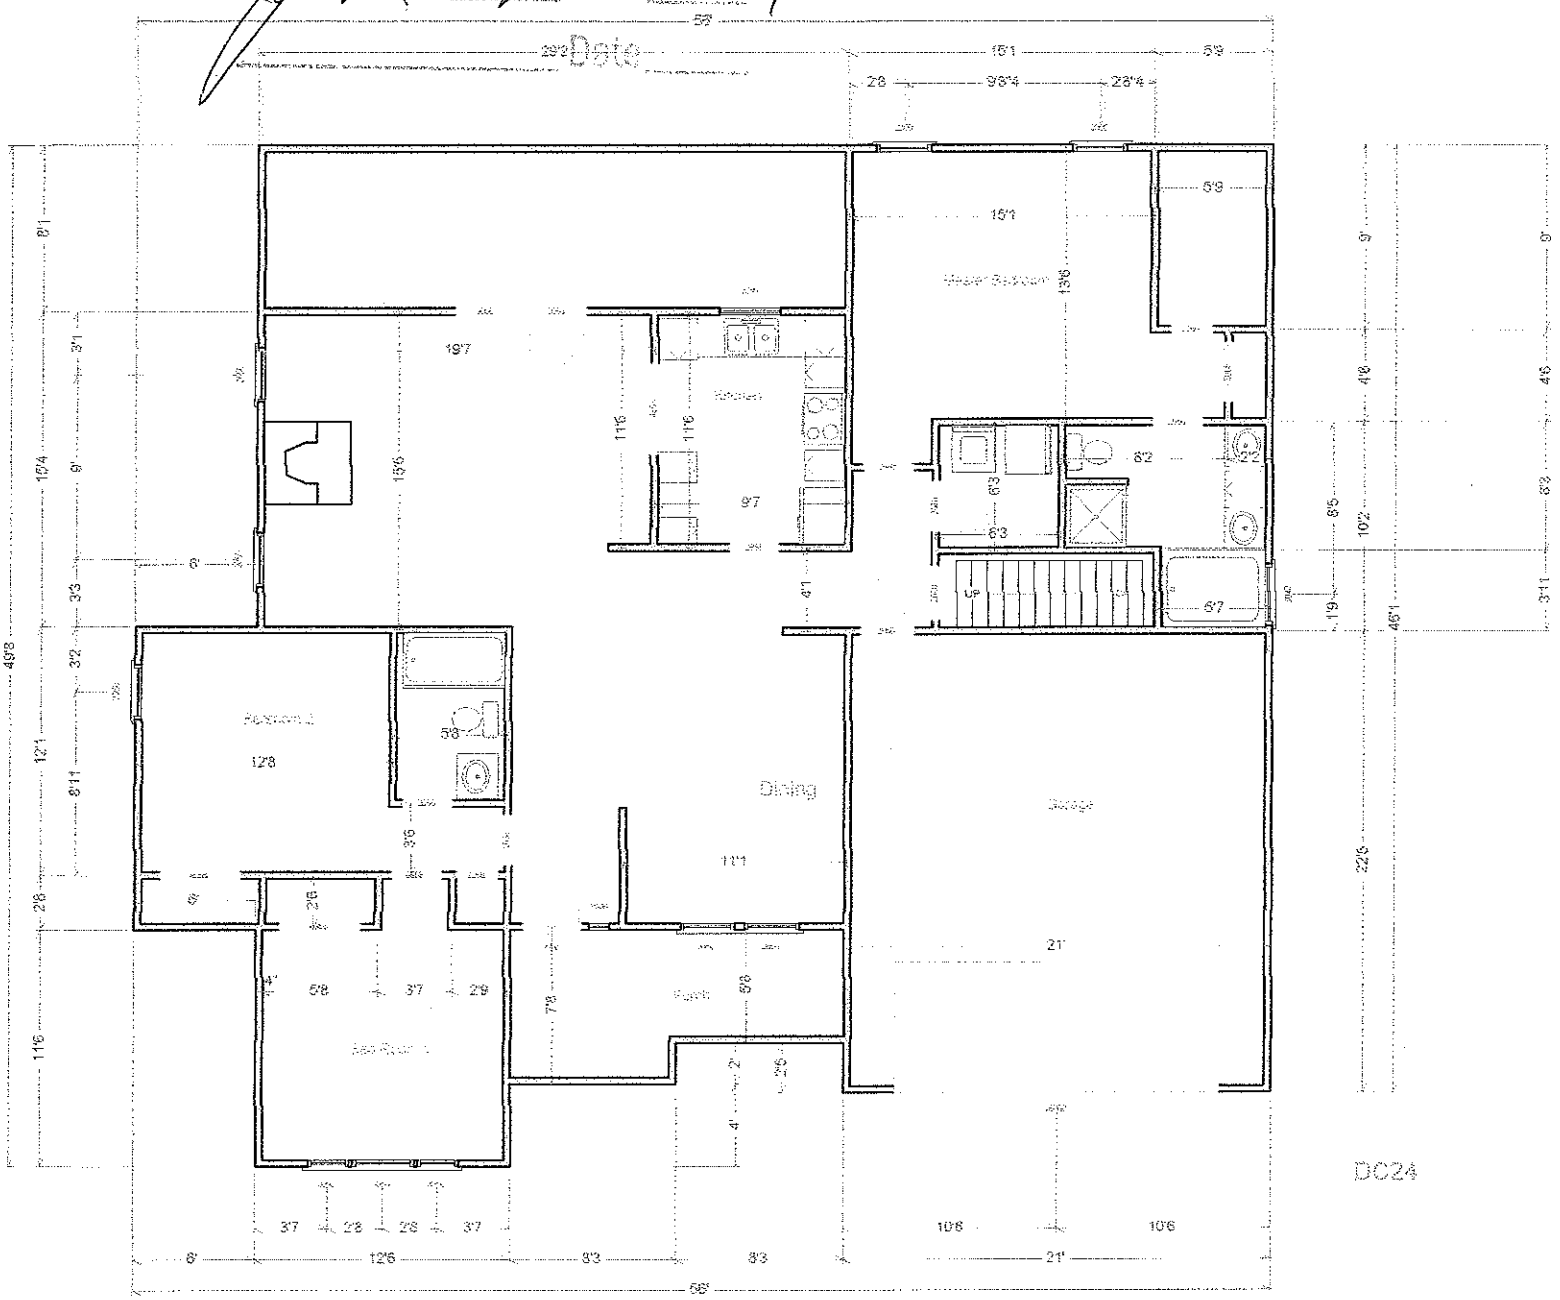

The Greensboro

Lot 30

Yingjie Drive