
w/10' deck on back

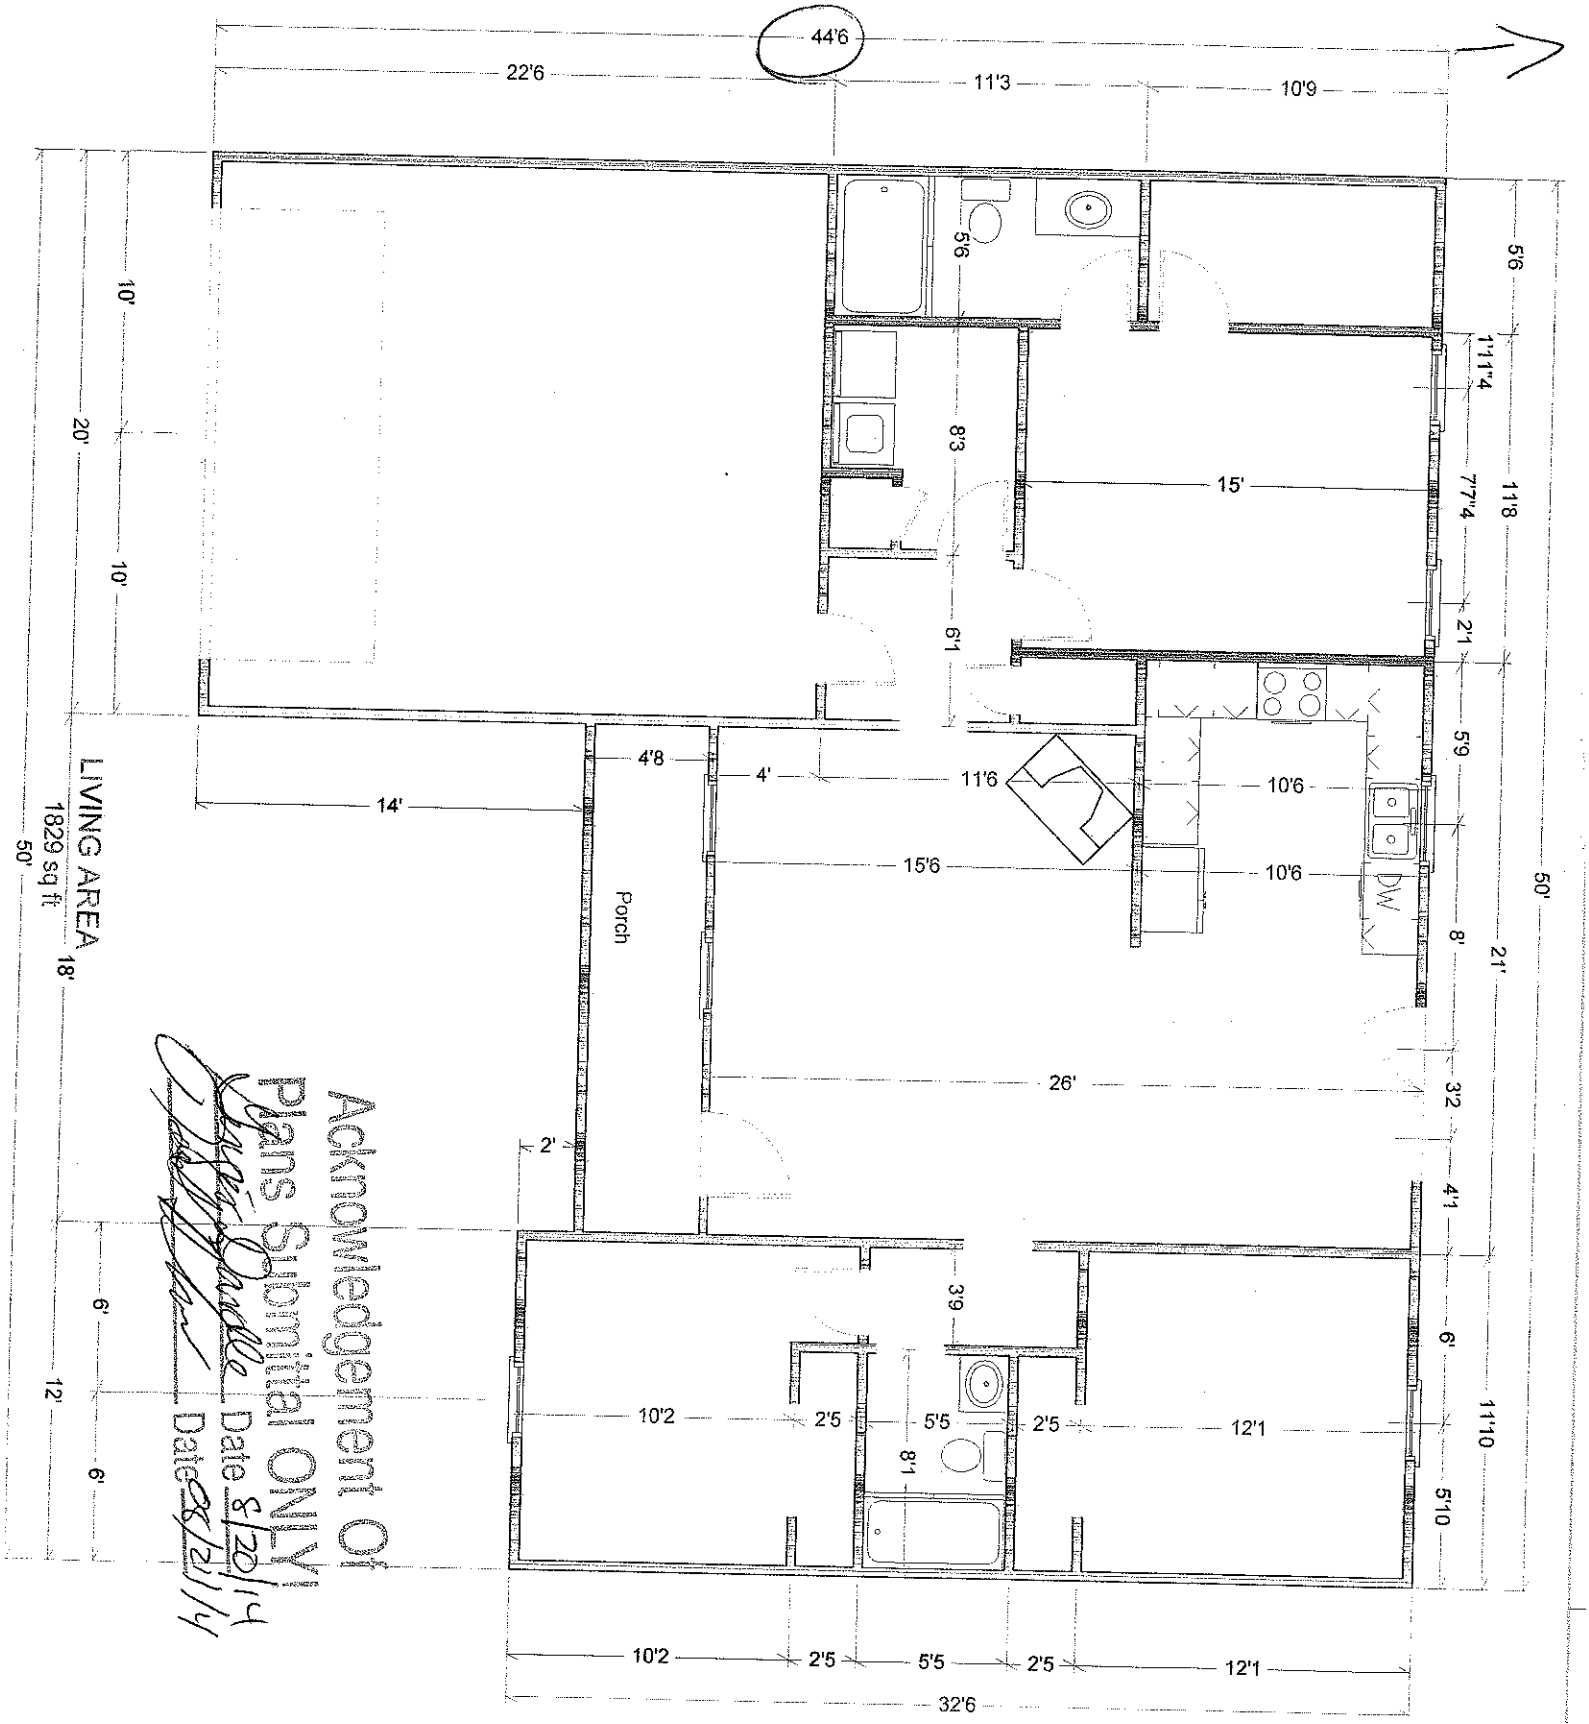

Acknowledgement Of Plans Submitted ONLY

Date 8/20/14

Date 8/21/14