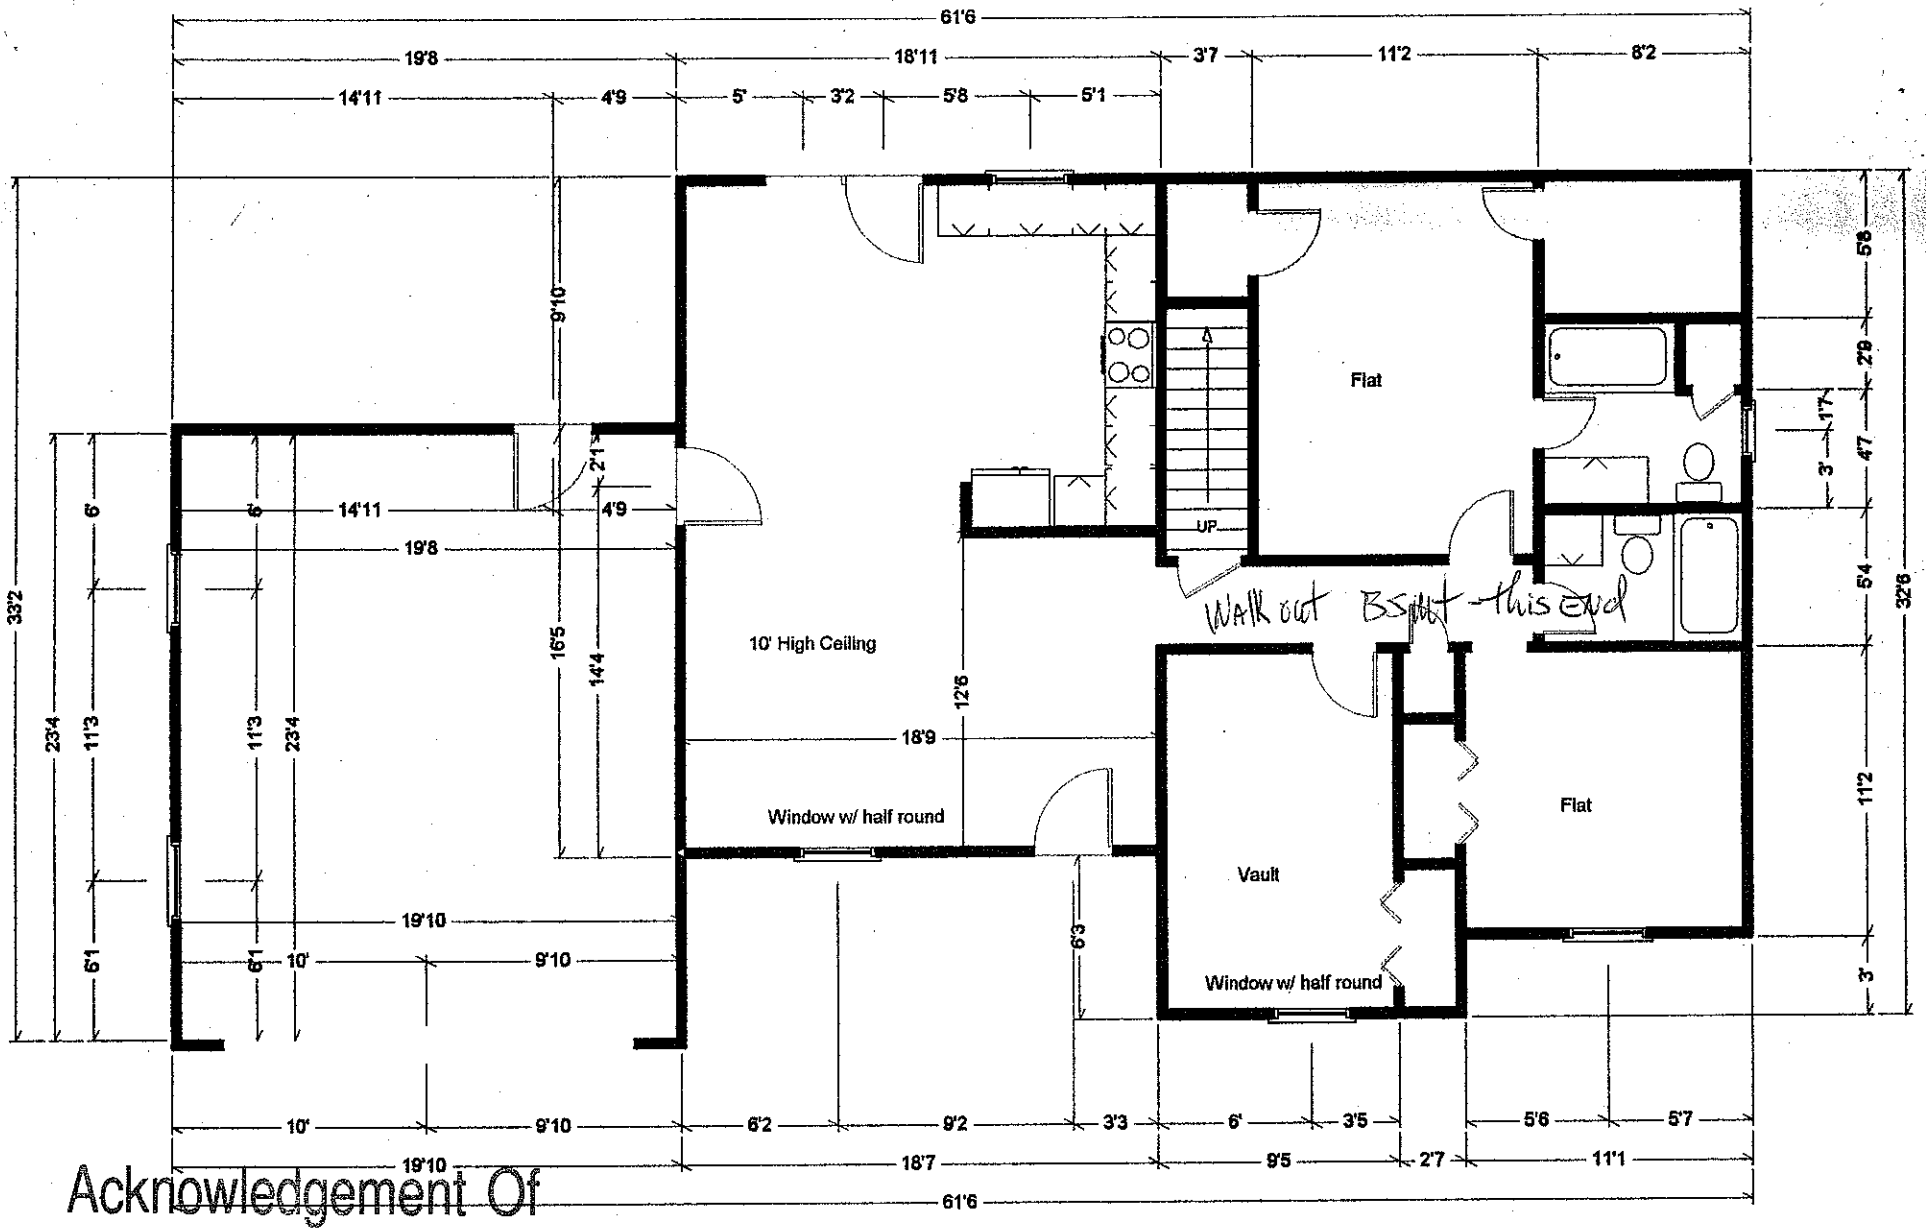


Acknowledgement Of Plans Submittal ONLY!

Deer Crossing Lot 74

D G Hamm Date 4-7-04

Regina K Cecil Date 4/13/04

Ceiling will be 10' in living room into kitchen until it meets angle