
Acknowledgement Of
Plans Submittal ONLY!
Date 12-9-04
Date 12-17-04

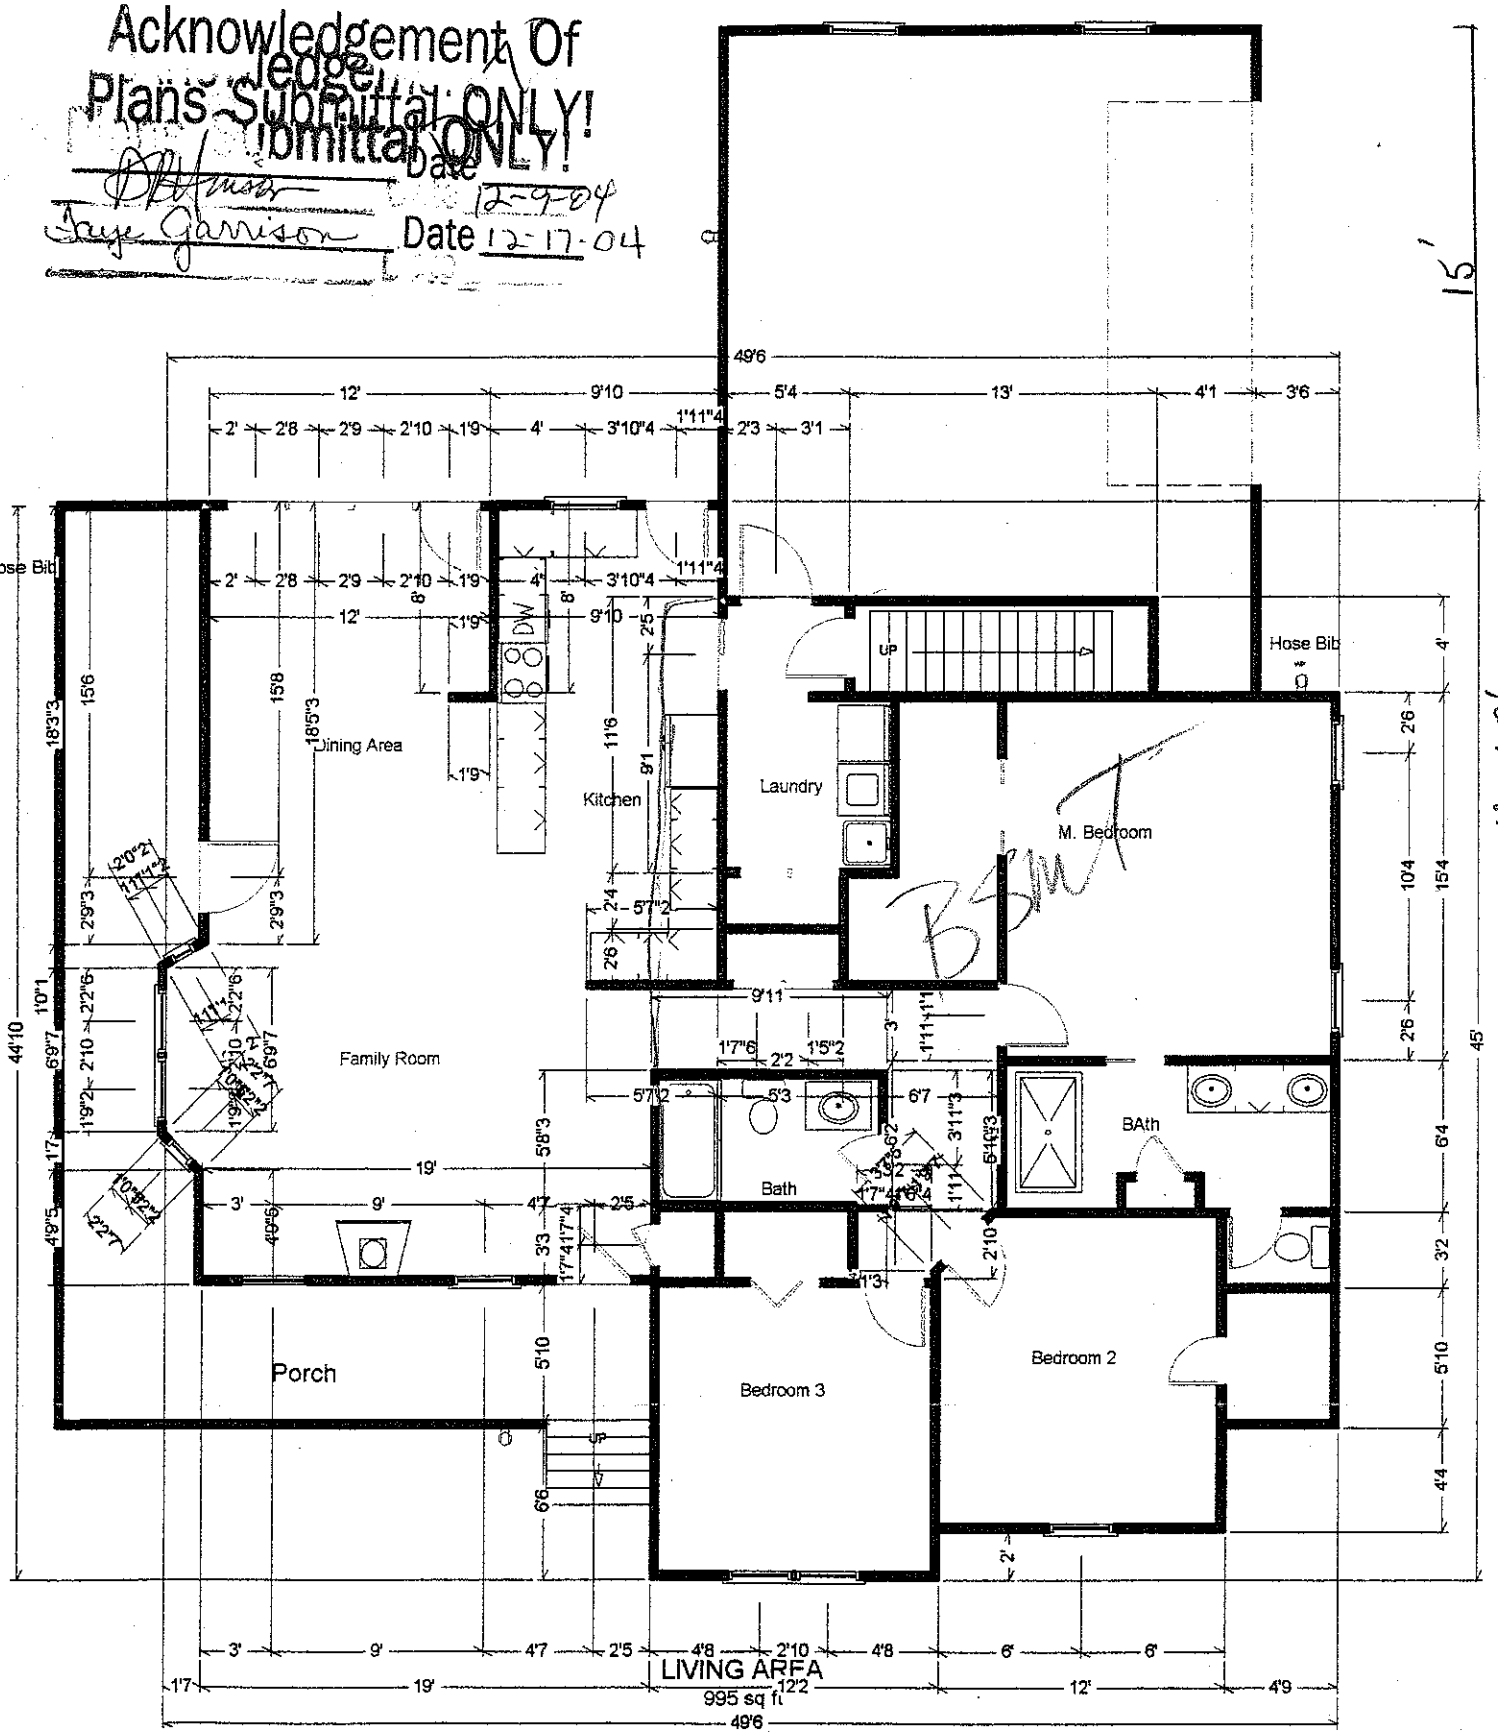

Lot 70

Street