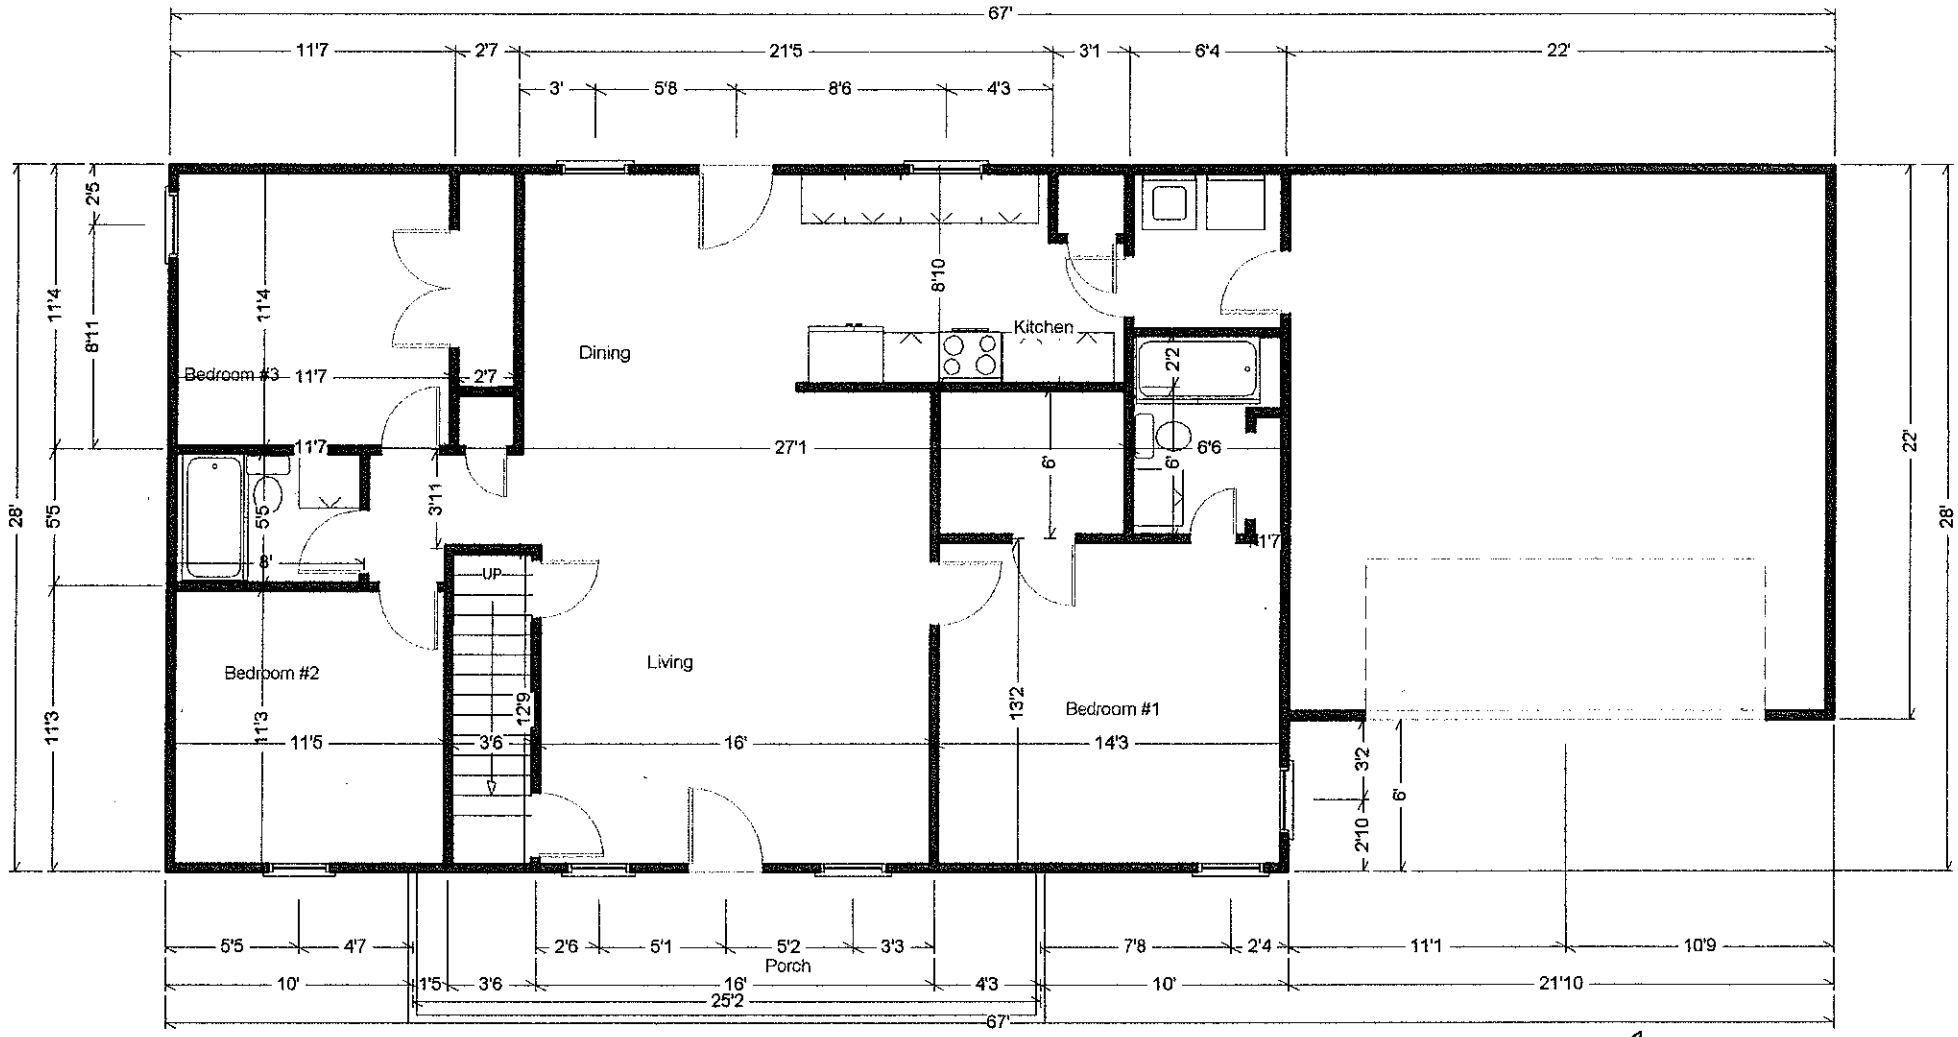


LIVING AREA
1745 sq ft

Deer Crossing Lot #6
6/03/03

Okay WDF 8/19/03
Front Driveway