
PRESSURE MANIFOLD DESIGN

CON-LEE HEIGHTS LOT # 15

ATTACHMENT TO P.D.# 094603

TAX MAP # 4749 59 9120

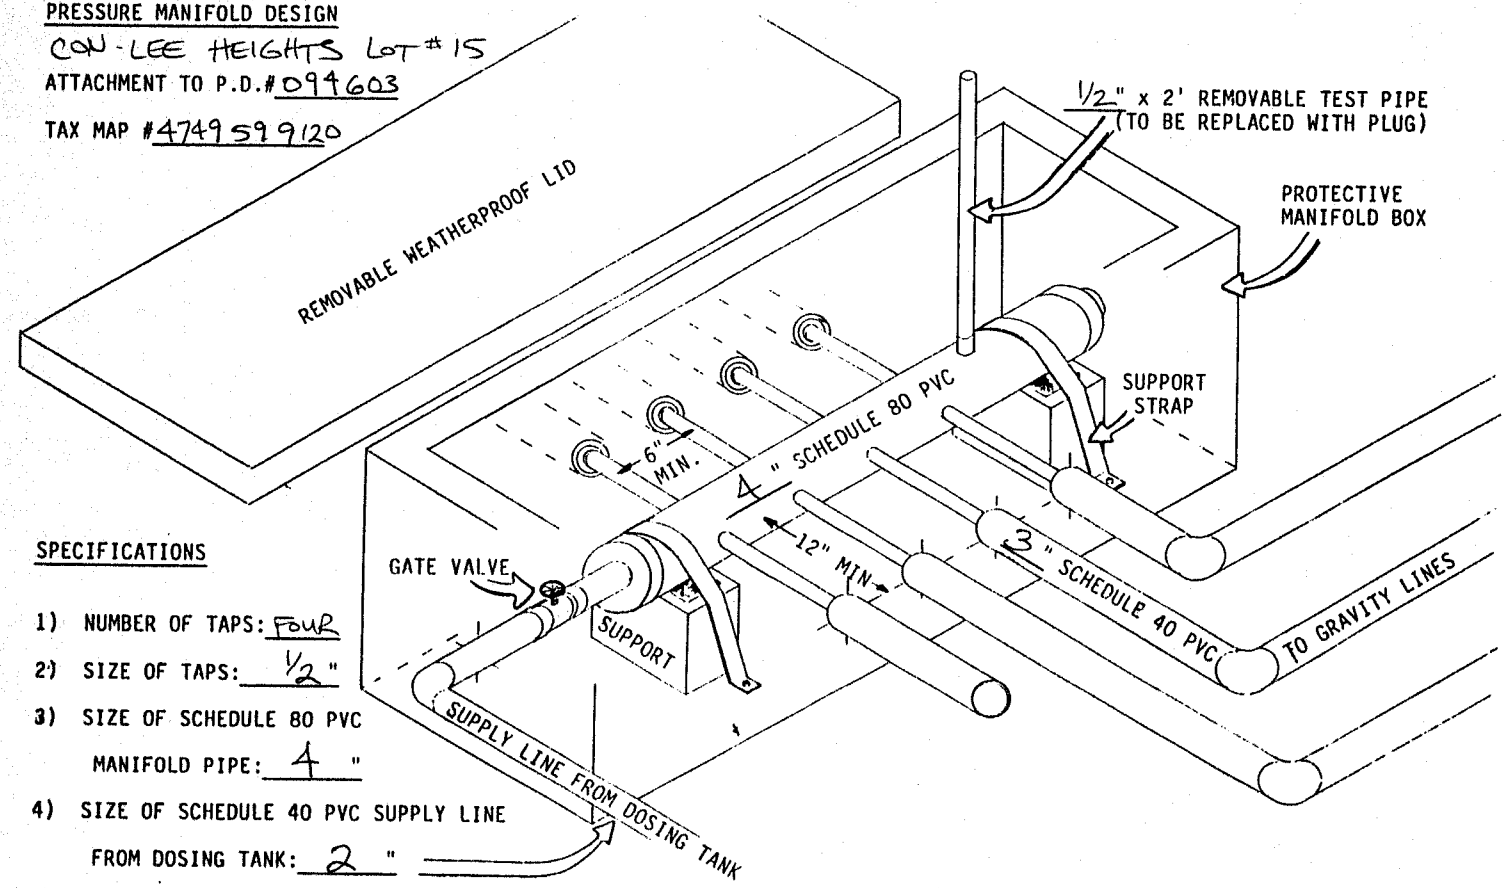

SPECIFICATIONS

1) NUMBER OF TAPS: Four
2) SIZE OF TAPS: 1/2 "
3) SIZE OF SCHEDULE 80 PVC MANIFOLD PIPE: 4 "
4) SIZE OF SCHEDULE 40 PVC SUPPLY LINE FROM DOSING TANK: 2 "