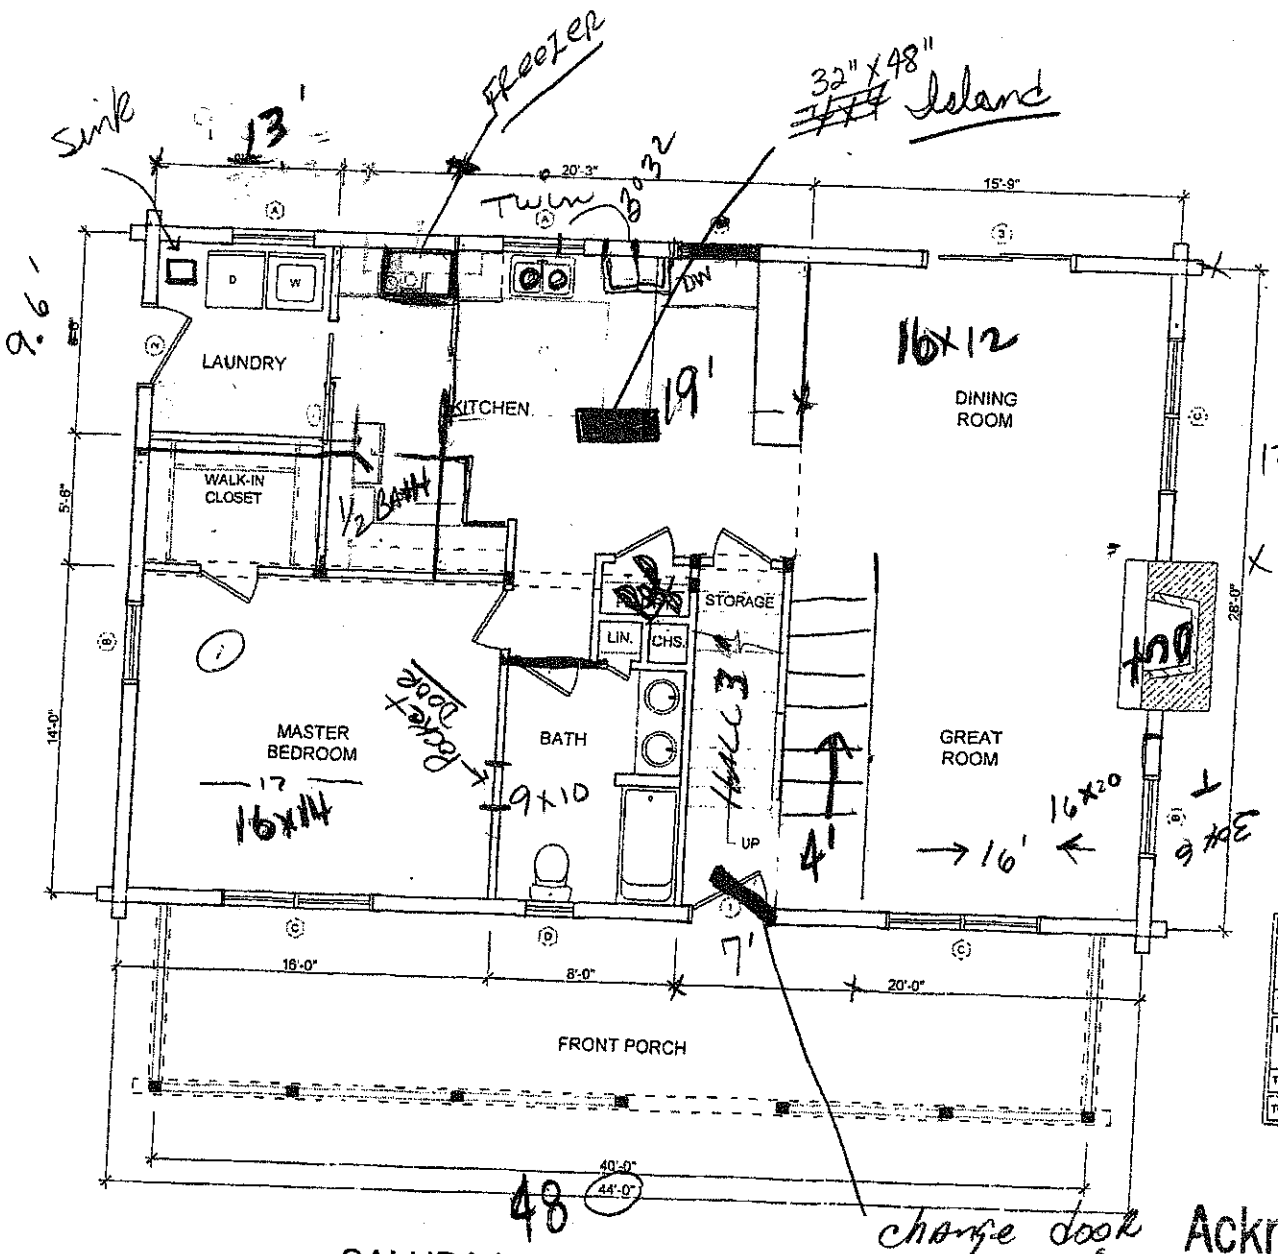


SALUDA I - FIRST FLOOR PLAN

13
16
16
45

Front Door By Owner

SQUARE FOOTAGE (ANSI Z765-2003)	
HEATED AREAS:	
FIRST FLOOR	1260 Sq. Ft.
SECOND FLOOR	644 Sq. Ft.
TOTAL HEATED	1904 Sq. Ft.
UNHEATED AREAS:	
PORCH	324 Sq. Ft.
STORAGE	104 Sq. Ft.
TOTAL UNHEATED	428 Sq. Ft.
TOTAL UNDER ROOF	2332 Sq. Ft.


½ windows

change door swing

Acknowledgement Of Plans Submittal ONLY!

Date 7-9-04

Date 7-12-04

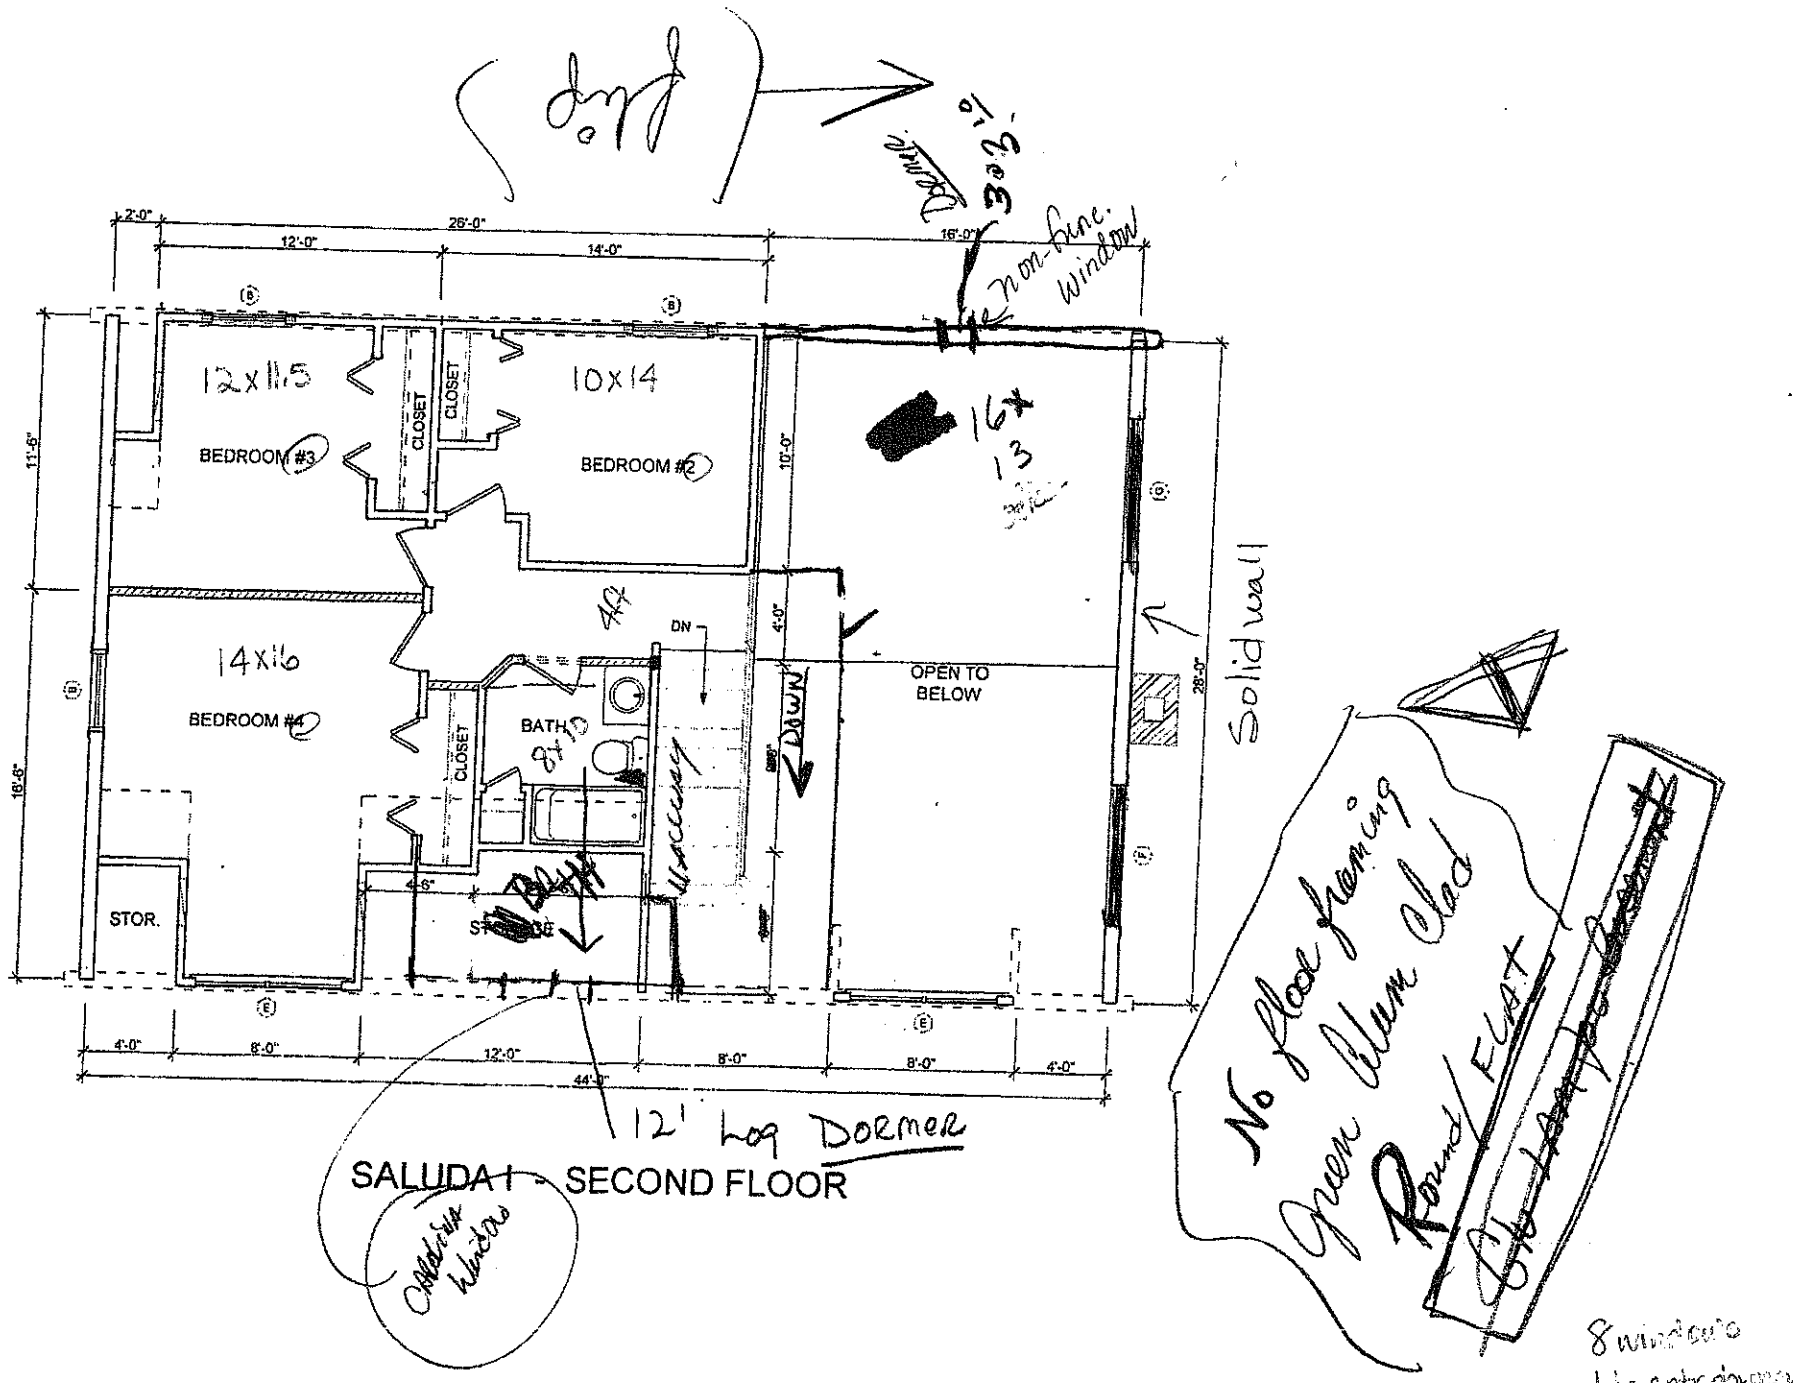
12x11.5
BEDROOM #3
CLOSET
CLOSET
10x14
BEDROOM #2
14x16
BEDROOM #4
CLOSET
BATH
8x5
STOR.
OPEN TO
BELOW
DN
DWN
Hallway
non-func. window
Solid wall
16x13
12' Log Dormer
SALUDA I - SECOND FLOOR
Addition
No floor framing
Green Lum Clad
Round/Flat
8 windows
1 lg entr door