
Pressure Manifold Design Guide

For: Joe Hilton
Lowe's Planogram Bld.

Permit #:

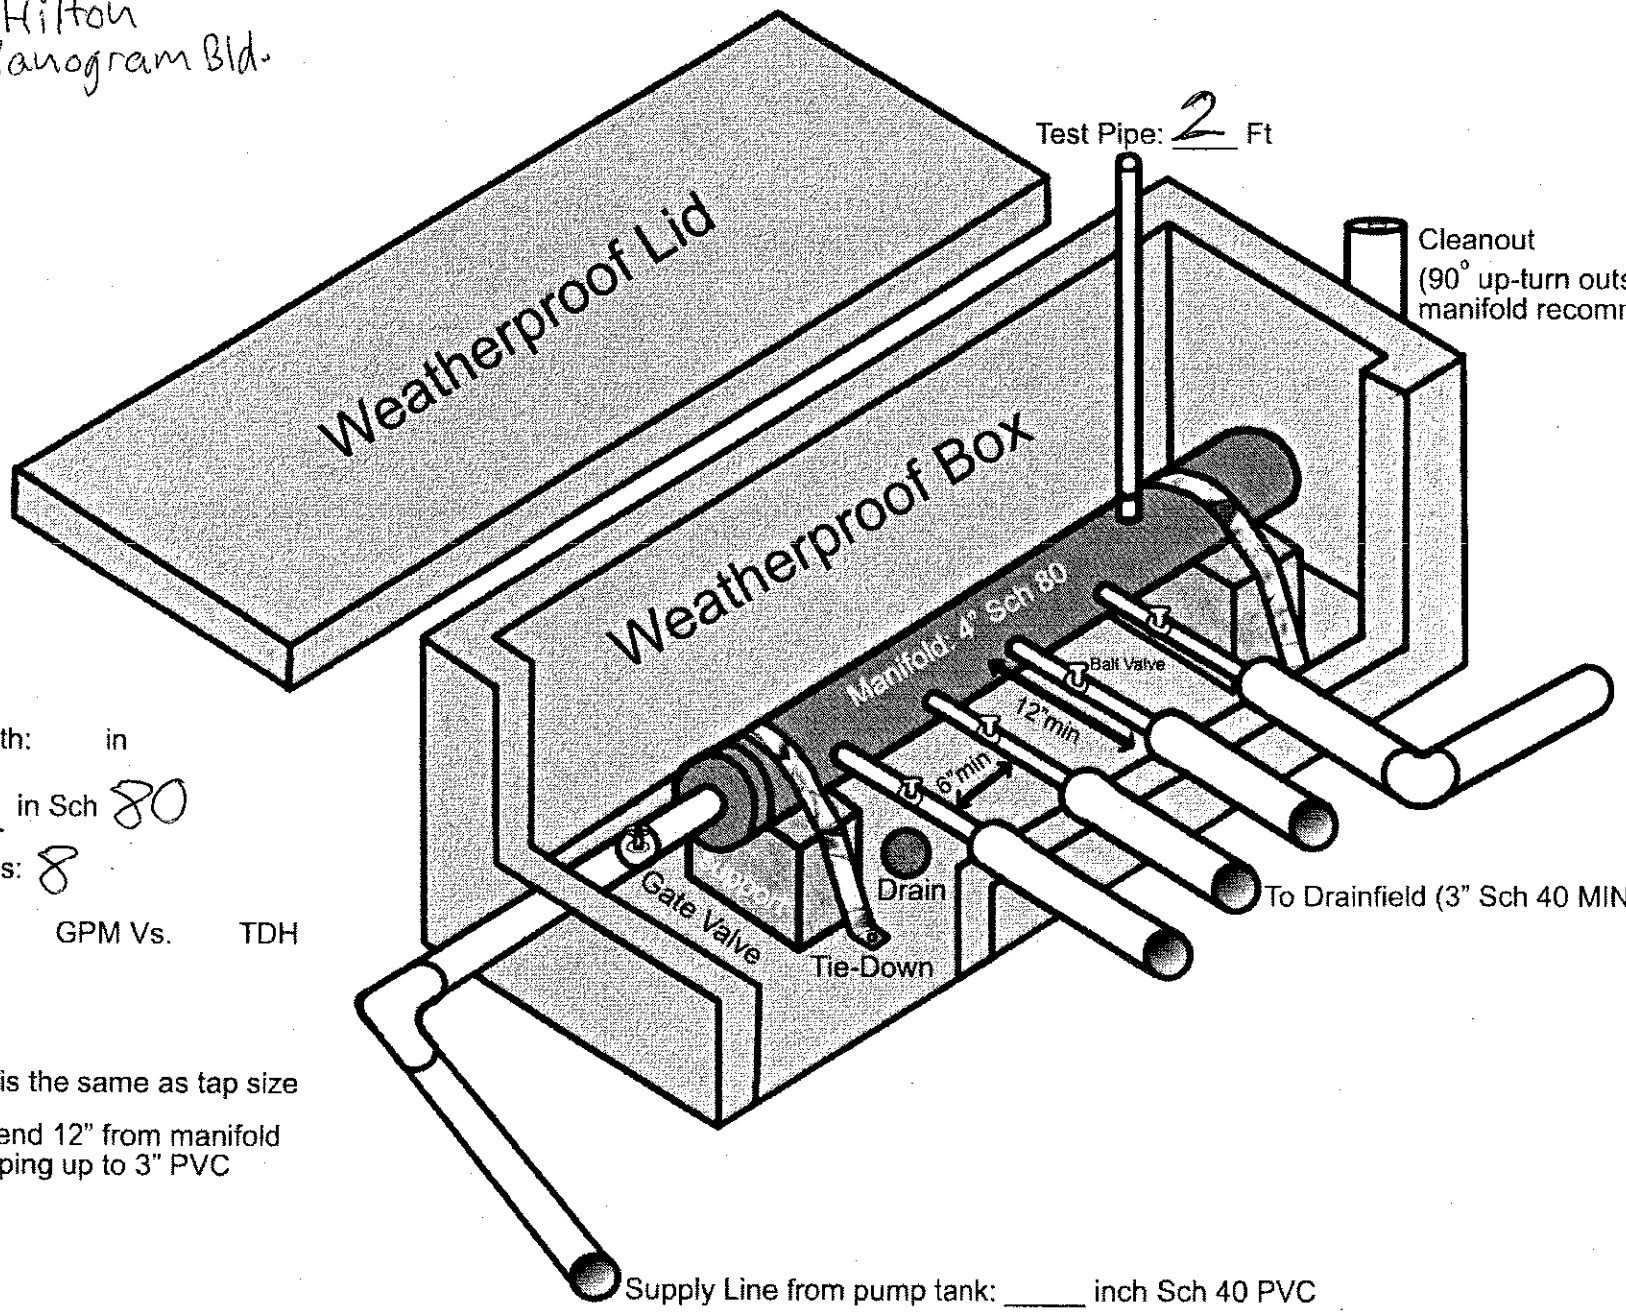

Manifold Length: in

Tap Size: ½ in Sch 80

Number of taps: 8

System Flow: GPM Vs. TDH

Note:

Test pipe size is the same as tap size

Taps must extend 12" from manifold
BEFORE stepping up to 3" PVC

For Installer