

CM
8/13/09

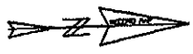

N/F
J H WESTMORELAND, JR
DB 371-472

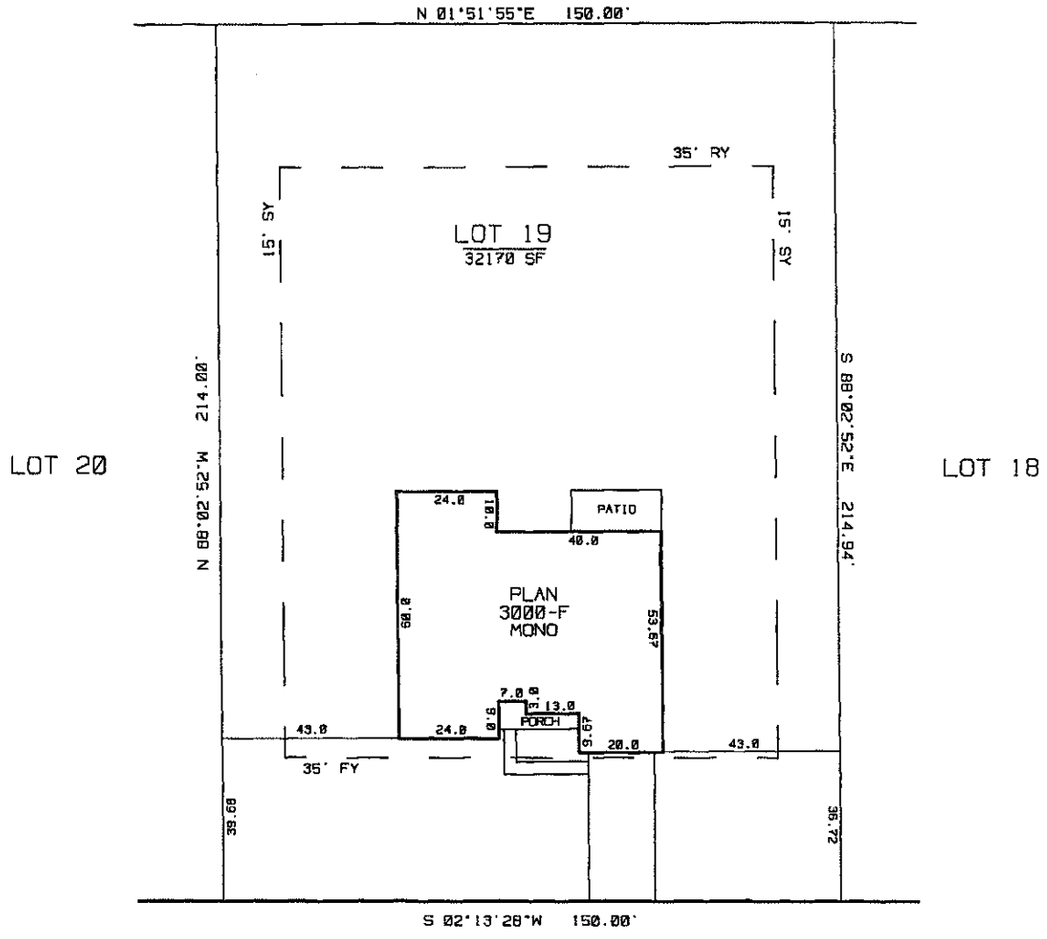

MILLS PLANTATION CIRCLE

50' PUBLIC R/W

PRELIMINARY CONCRETE

HOUSE: 3574 SF
DRIVE: 752 SF TO B/C
SIDEWALK: 86 SF
PATIO: 220 SF
ADDITIONAL CONCRETE: N/A

TOTAL: 4632 SF

ADAMS HOMES

PLOT PLAN

OF
261 MILLS PLANTATION CIRCLE
LOT 19 OF GEORGIA MILLS PLANTATION
BARRINGER TOWNSHIP, IREDELL COUNTY, N.C.

SCALE - 1" = 40'

0 20 40 60 80

MAP RECORDED IN BOOK 54
AT PAGE 82

AD GEO 7
REVISED: 08/13/09
DSK AD15 GM19
DRAWN BY JDL/ESJ