
Plan submitted for AC
Drawing not to scale

3 Bedroom option attached

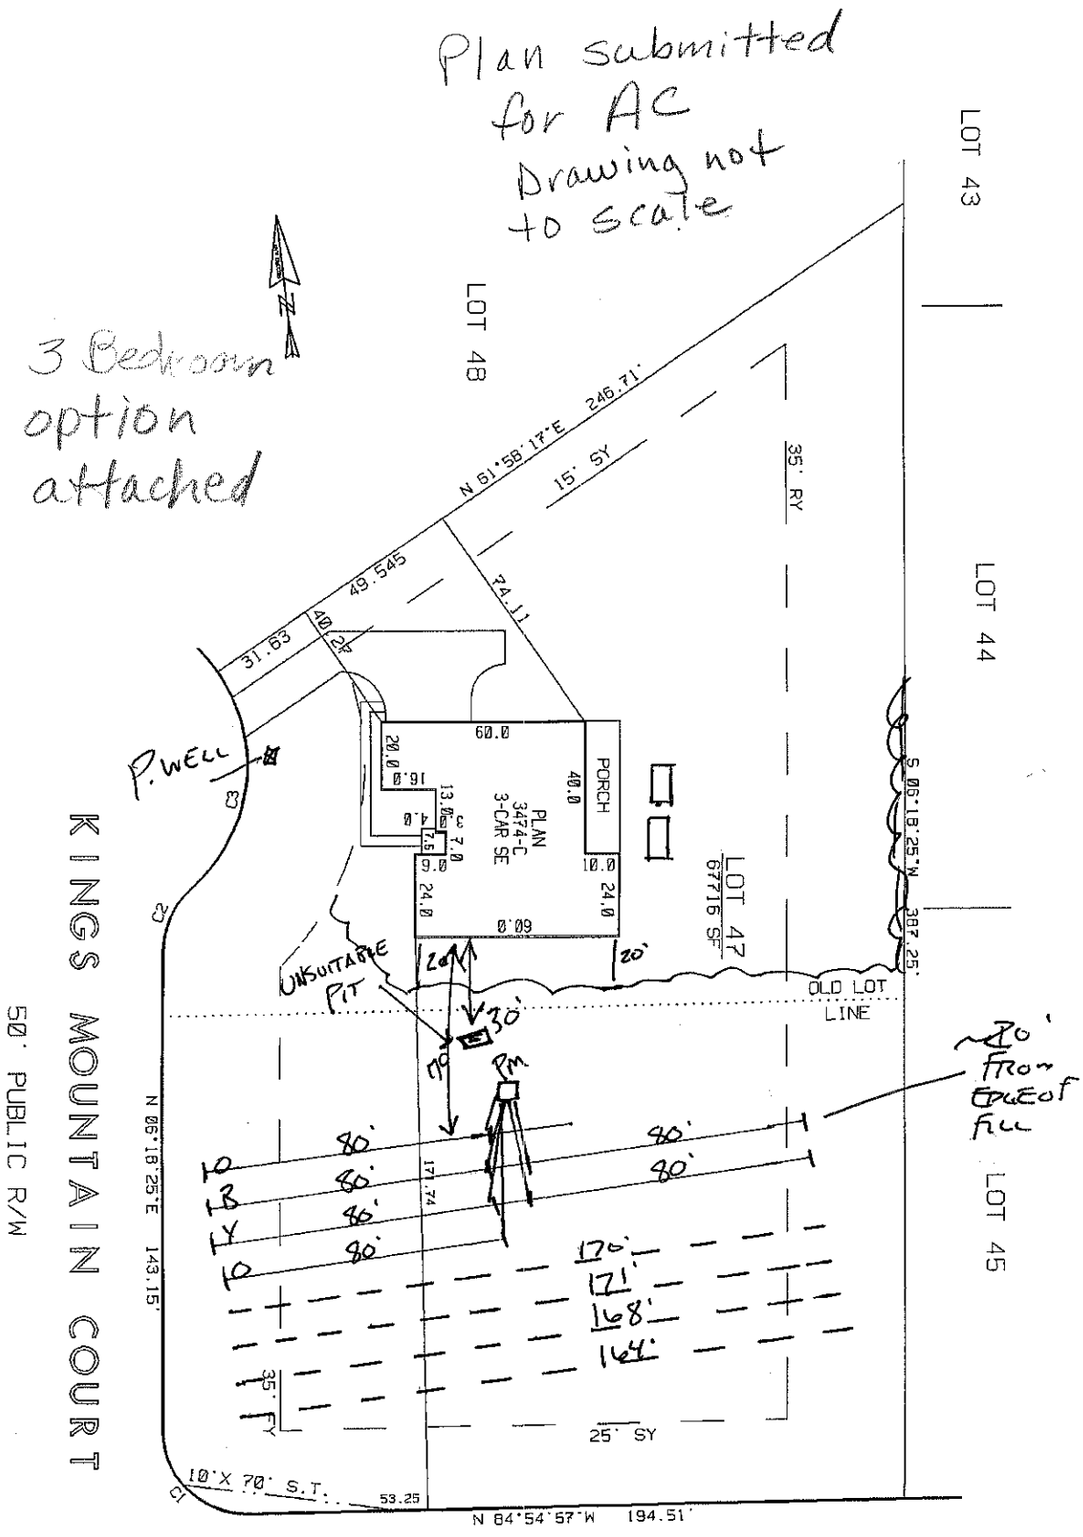

MILLS PLANTATION CIRCLE

50' PUBLIC R/W

CURVE	DELTA ANGLE	RADIUS	ARC	TANGENT	CHORD	CHORD BEARING
C 1	91°13'15"	25.00'	39.80'	25.54'	35.73'	N 39°18'16"W
C 2	48°11'01"	25.00'	21.02'	11.18'	20.41'	N 30°24'06"E
C 3	82°32'19"	50.00'	72.03'	43.88'	65.96'	N 13°13'44"E

PRELIMINARY SQ. FT.

HOUSE: 4067 SF
DRIVE: 1622 SF TO B/C
SIDEWALK: 189 SF
PATIO: N/A
TOTAL: 5878 SF

ADAMS HOMES

PLOT PLAN

OF
KINGS MOUNTAIN COURT
LOT 47 OF GEORGIA MILLS PLANTATION
BARRINGER TOWNSHIP, IREDELL COUNTY, N.C.

SCALE - 1" = 50'

0 25 50 75 100

MAP RECORDED IN BOOK 54
AT PAGE 82

REVISED: 02/22/2011
AD GEO 8
REVISED: 01/17/11
DSK AD18 GM47
DRAWN BY ESJ/TAJ