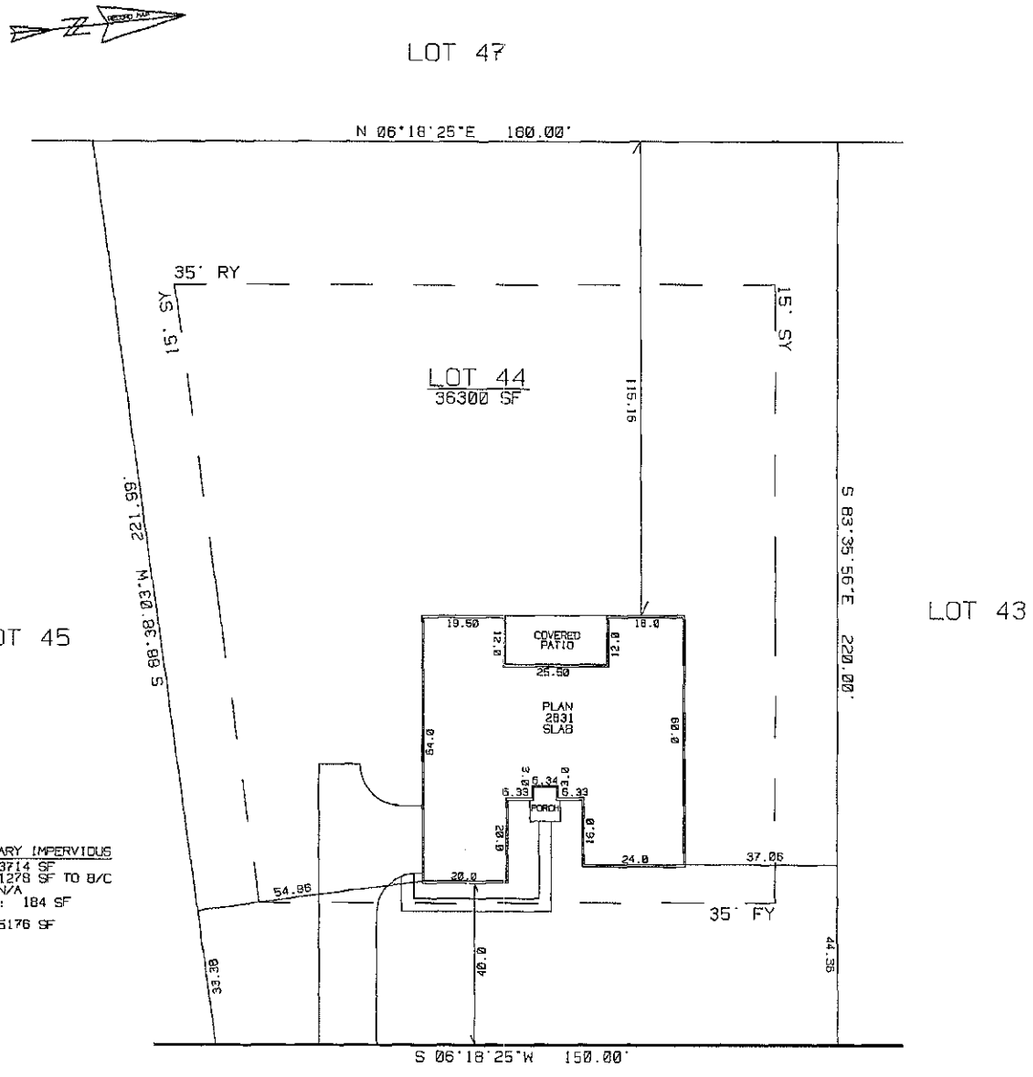


PRELIMINARY IMPERVIOUS
HOUSE: 3714 SF
DRIVE: 1278 SF TO B/C
PATIO: N/A
SIDEWALK: 184 SF
TOTAL: 5176 SF

MILLS PLANTATION CIRCLE

50' PUBLIC R/W

ADAMS HOMES

PLOT PLAN

OF

MILLS PLANTATION CIRCLE
LOT 44 OF GEORGIA MILLS PLANTATION
BARRINGER TOWNSHIP, IREDELL COUNTY, N.C.

SCALE - 1" = 40'

0 20 40 60 80

MAP RECORDED IN BOOK 54
AT PAGE 82

AD GEO 9
REVISED: 01/31/12
DSK AD20 GM44
DRAWN BY ESJ/CLJ