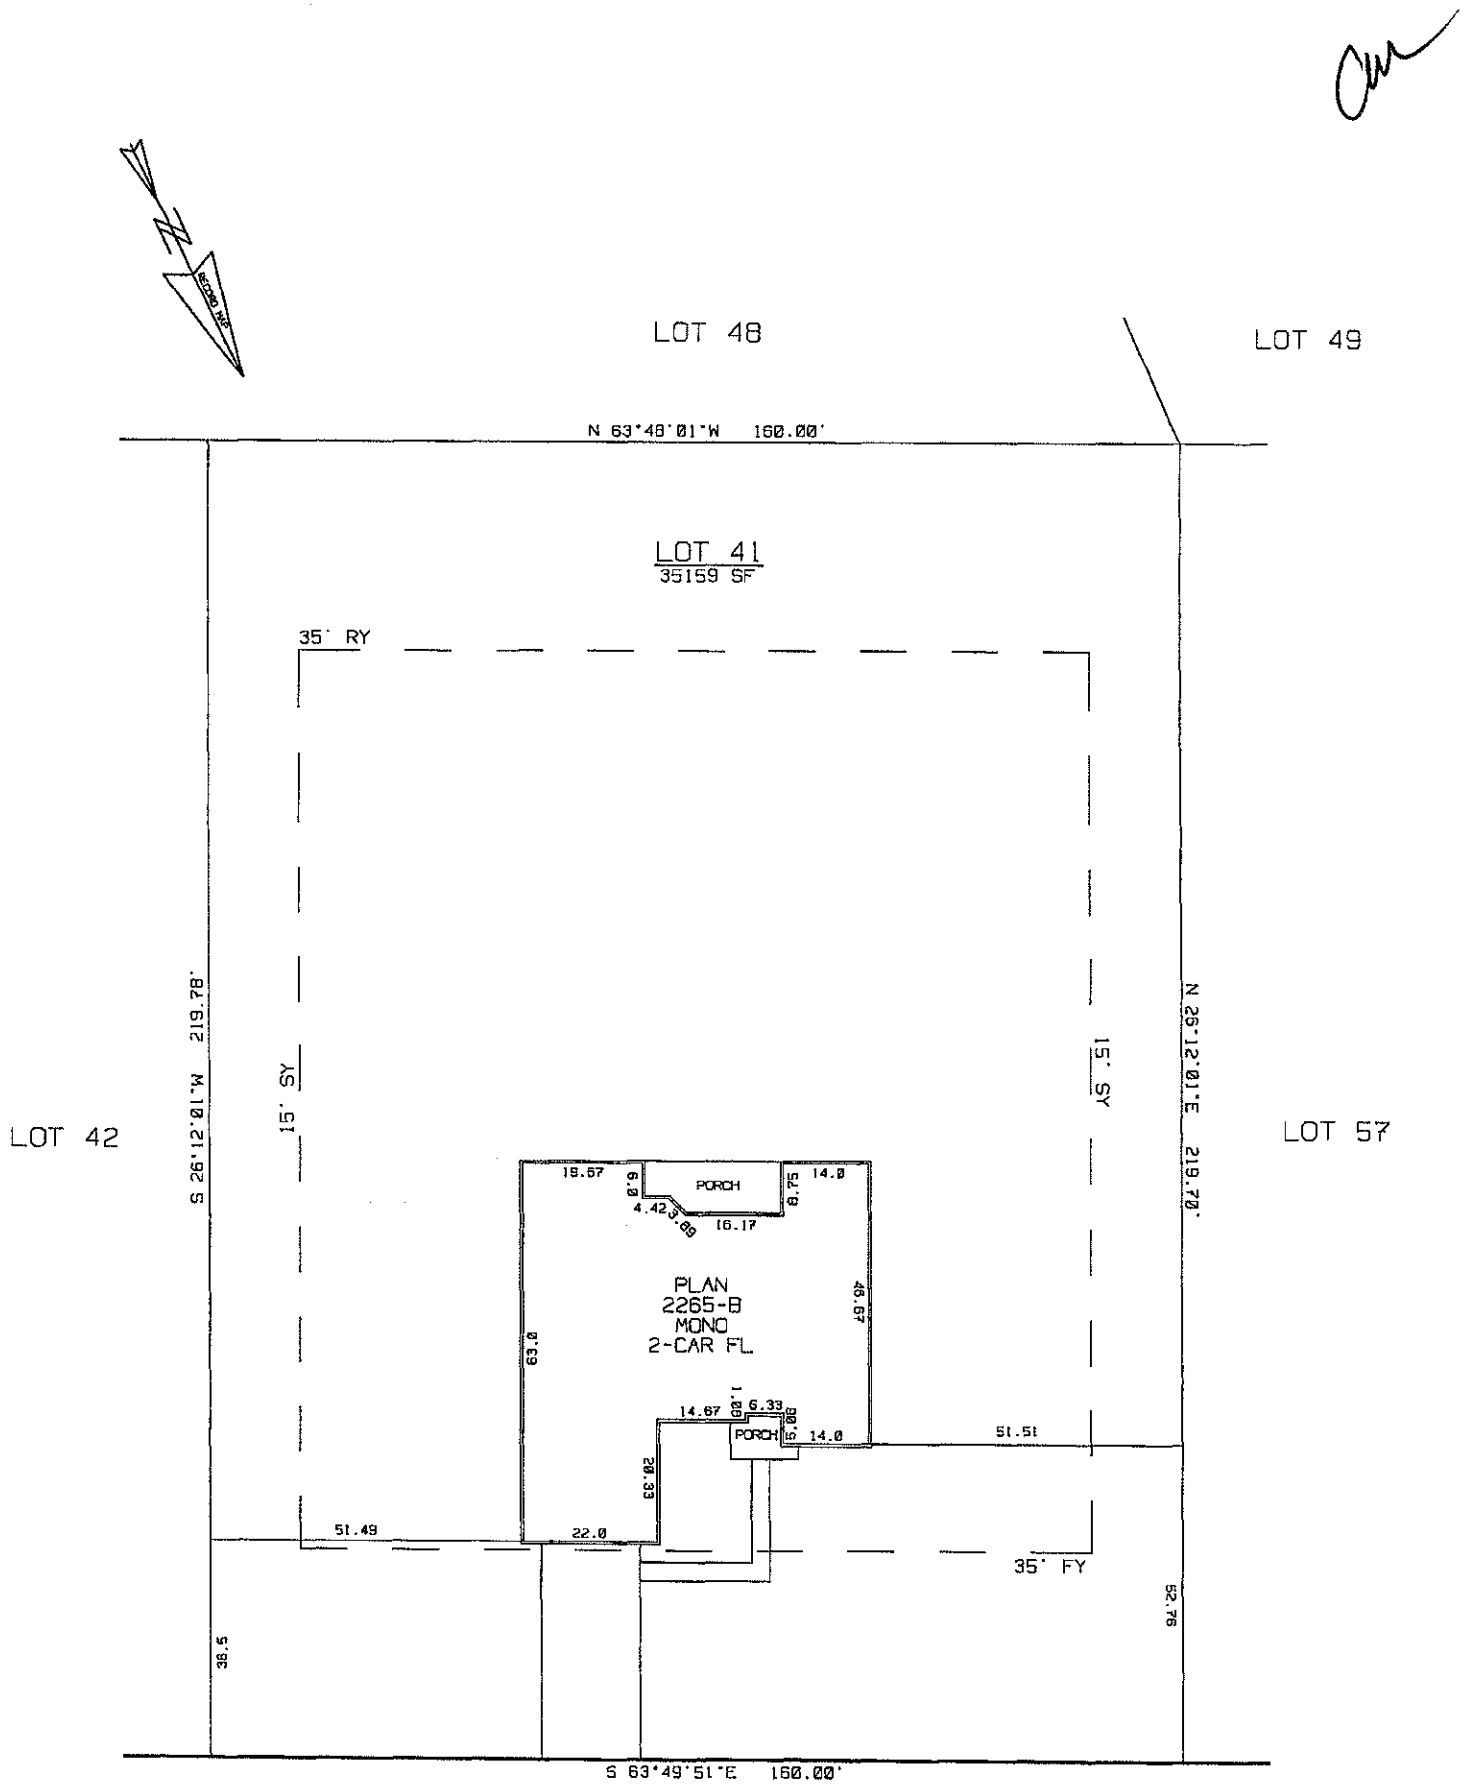


MILLS PLANTATION CIRCLE

50' PUBLIC R/W

PRELIMINARY CONCRETE