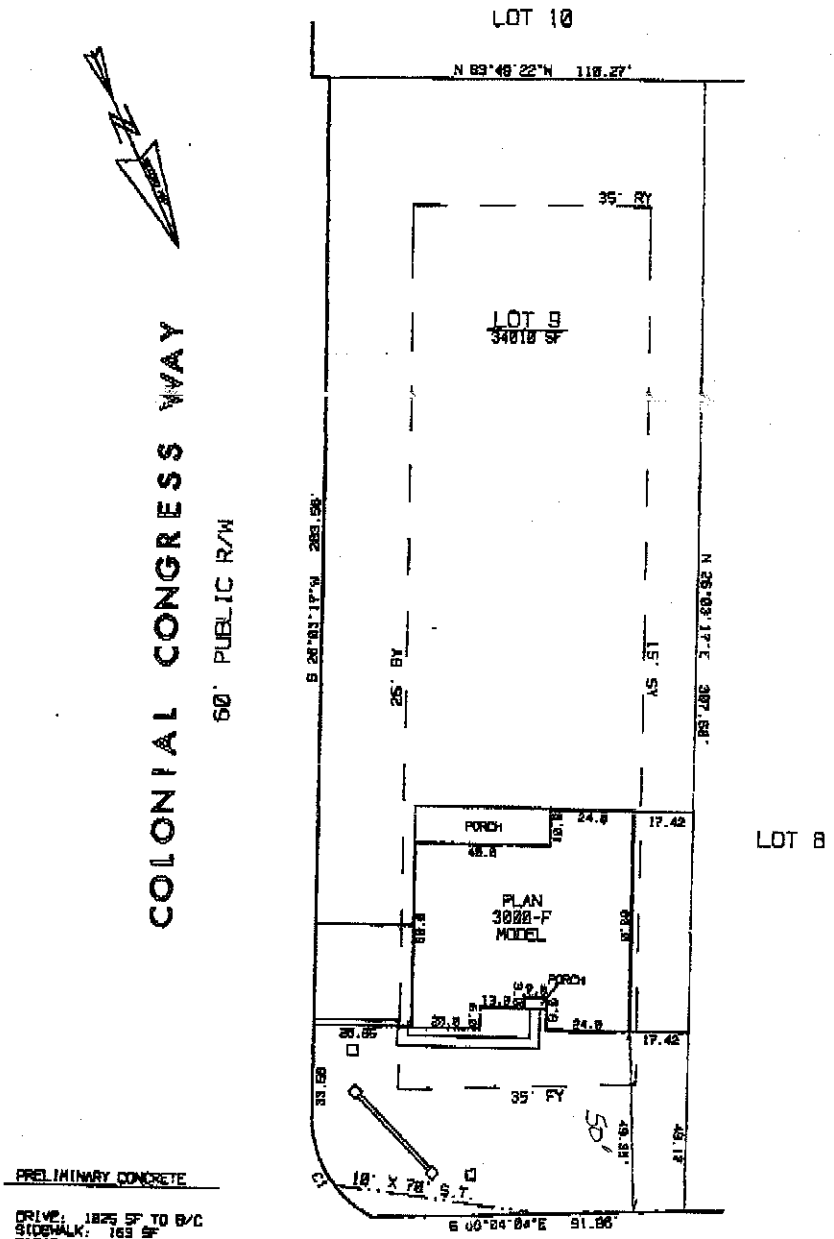


CURVE	DELTA ANGLE	RADIUS	ARC	TANGENT	CHORD	CHORD BEARING
C 1	87°12'54"	36.00'	35.19'	19.94'	33.21'	S 87°32'58"E

ADAMS HOMES

PLOT PLAN
OF
HOUSTON ROAD
LOT 9 OF GEORGIA MILLS PLANTATION
BARRINGER TOWNSHIP, IREDELL COUNTY, N.C.

NOTE:
10' UTILITY EASEMENT
ALONG PROPERTY LINES.

NOTE: U.G. UTILITIES IN AREA
SERVING OTHER PROPERTIES.
THIS PROPERTY SUBJECT TO ANY EASEMENTS
OR RIGHT-OF-WAYS OF RECORD.
SEE RECORD PLAT FOR FURTHER NOTES.

SCALE = 1" = 40'

0 20 40 60 80

MAP RECORDED IN BOOK 58
AT PAGE 94

ADGEO#6
DSK AD#13 GMBA
REV(SED:02/18/08
DRAWN: CJJ/ESJ/JDL/ESJ