
LOT 47

LOT 48

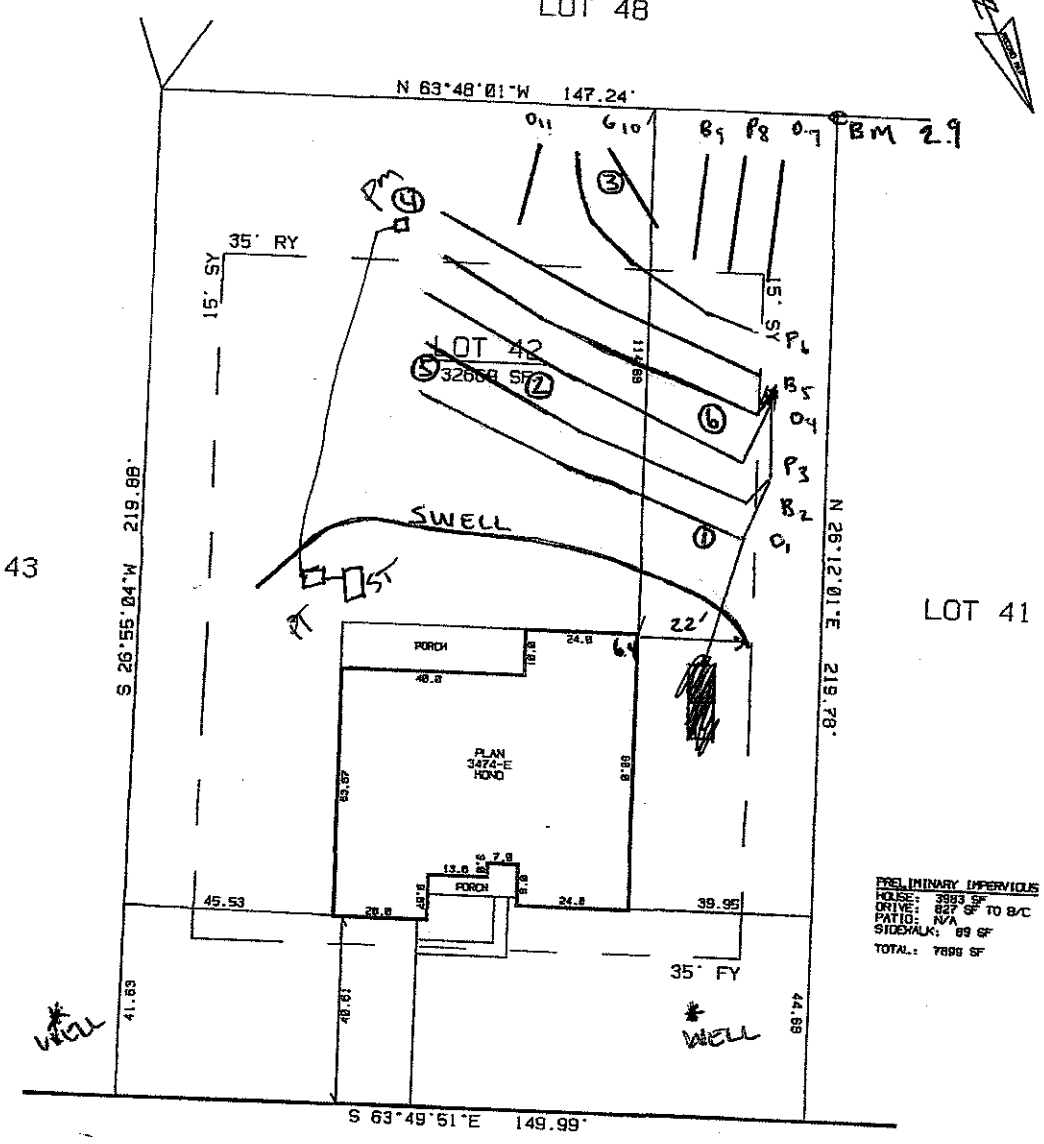

MILLS PLANTATION CIRCLE

50' PUBLIC R/W

NOTE: U.G. UTILITIES IN AREA SERVING OTHER PROPERTIES.
THIS PROPERTY SUBJECT TO ANY EASEMENTS OR RIGHT-OF-WAYS OF RECORD.
SEE RECORD PLAT FOR FURTHER NOTES.

IPF - IRON PIN FOUND
IPS - IRON PIN SET
BC - BACK OF CURB
CM - CONCRETE MONUMENT
PSDE - PUBLIC STORM DRAIN EASEMENT
S.T. - SIGHT TRIANGLE

SCALE - 1" = 40'

0 20 40 60 80

ADAMS HOMES

PLOT PLAN
OF
140 MILLS PLANTATION CIRCLE
LOT 42 OF GEORGIA MILLS PLANTATION (REVISED)
BARRINGER TOWNSHIP, IREDELL COUNTY, N.C.

MAP RECORDED IN BOOK 54
AT PAGE 82

ADGEO#9
DSK AD#20 GM42
REVISED: 09/23/11
DRAWN: CLJ