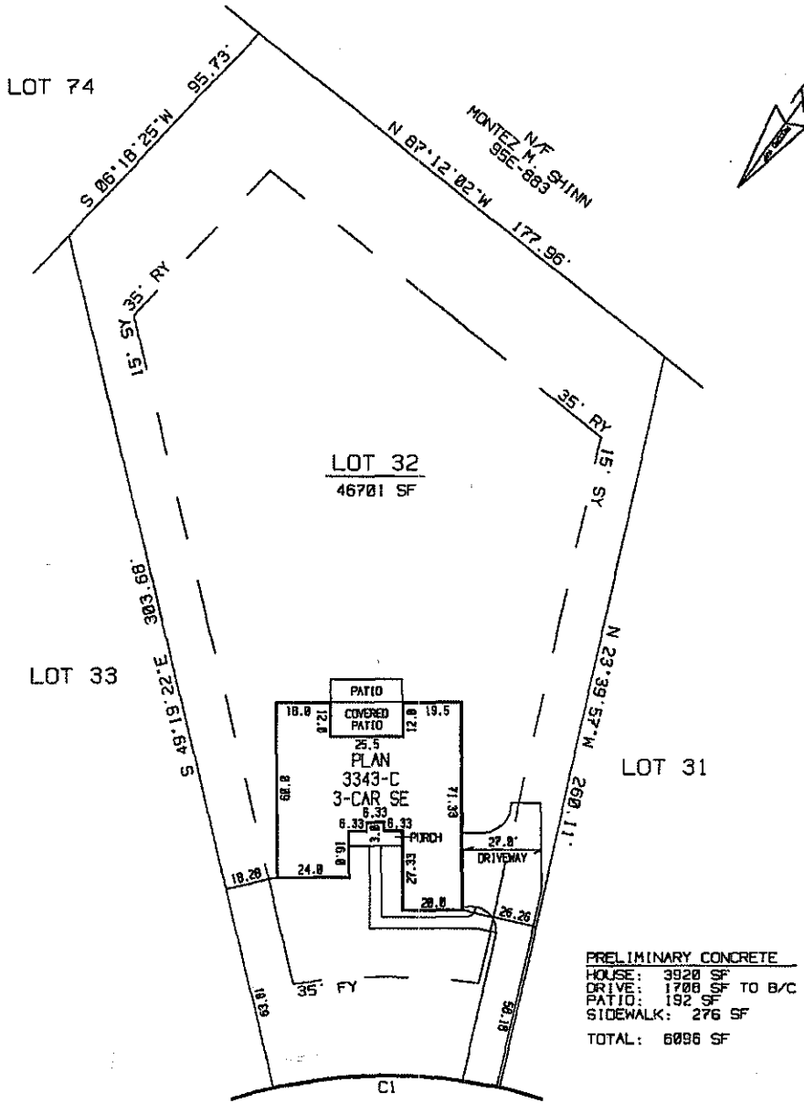


MILLS PLANTATION CIRCLE

50' PUBLIC R/W

CURVE	DELTA ANGLE	RADIUS	ARC	TANGENT	CHORD	CHORD BEARING
C 1	25°38'35"	175.00'	78.32'	39.83'	77.67'	N 53°30'46"E

NOTE: U.G. UTILITIES IN AREA SERVING OTHER PROPERTIES THIS PROPERTY SUBJECT TO ANY EASEMENTS AND OR RIGHT-OF-WAYS OF RECORD. SEE RECORD PLAT FOR FURTHER NOTES.

IPF - IRON PIN FOUND
IPS - IRON PIN SET
BC - BACK OF CURB
CM - CONCRETE MONUMENT
PSDE - PUBLIC STORM DRAIN EASEMENT
S.T. - SIGHT TRIANGLE

SCALE: 1" = 60'

0 30 60 90

ADAMS HOMES

179 MILLS PLANTATION CIRCLE
LOT 32 OF GEORGIA MILLS PLANTATION SHEET 2 OF 3
BARRINGER TOWNSHIP, IREDELL COUNTY, N.C.

MAP RECORDED IN BOOK 50
AT PAGE 95

AD GEO 8
REVISED:03/24/10
DSK AD17 GM32
DRAWN BY CLJ/ESJ