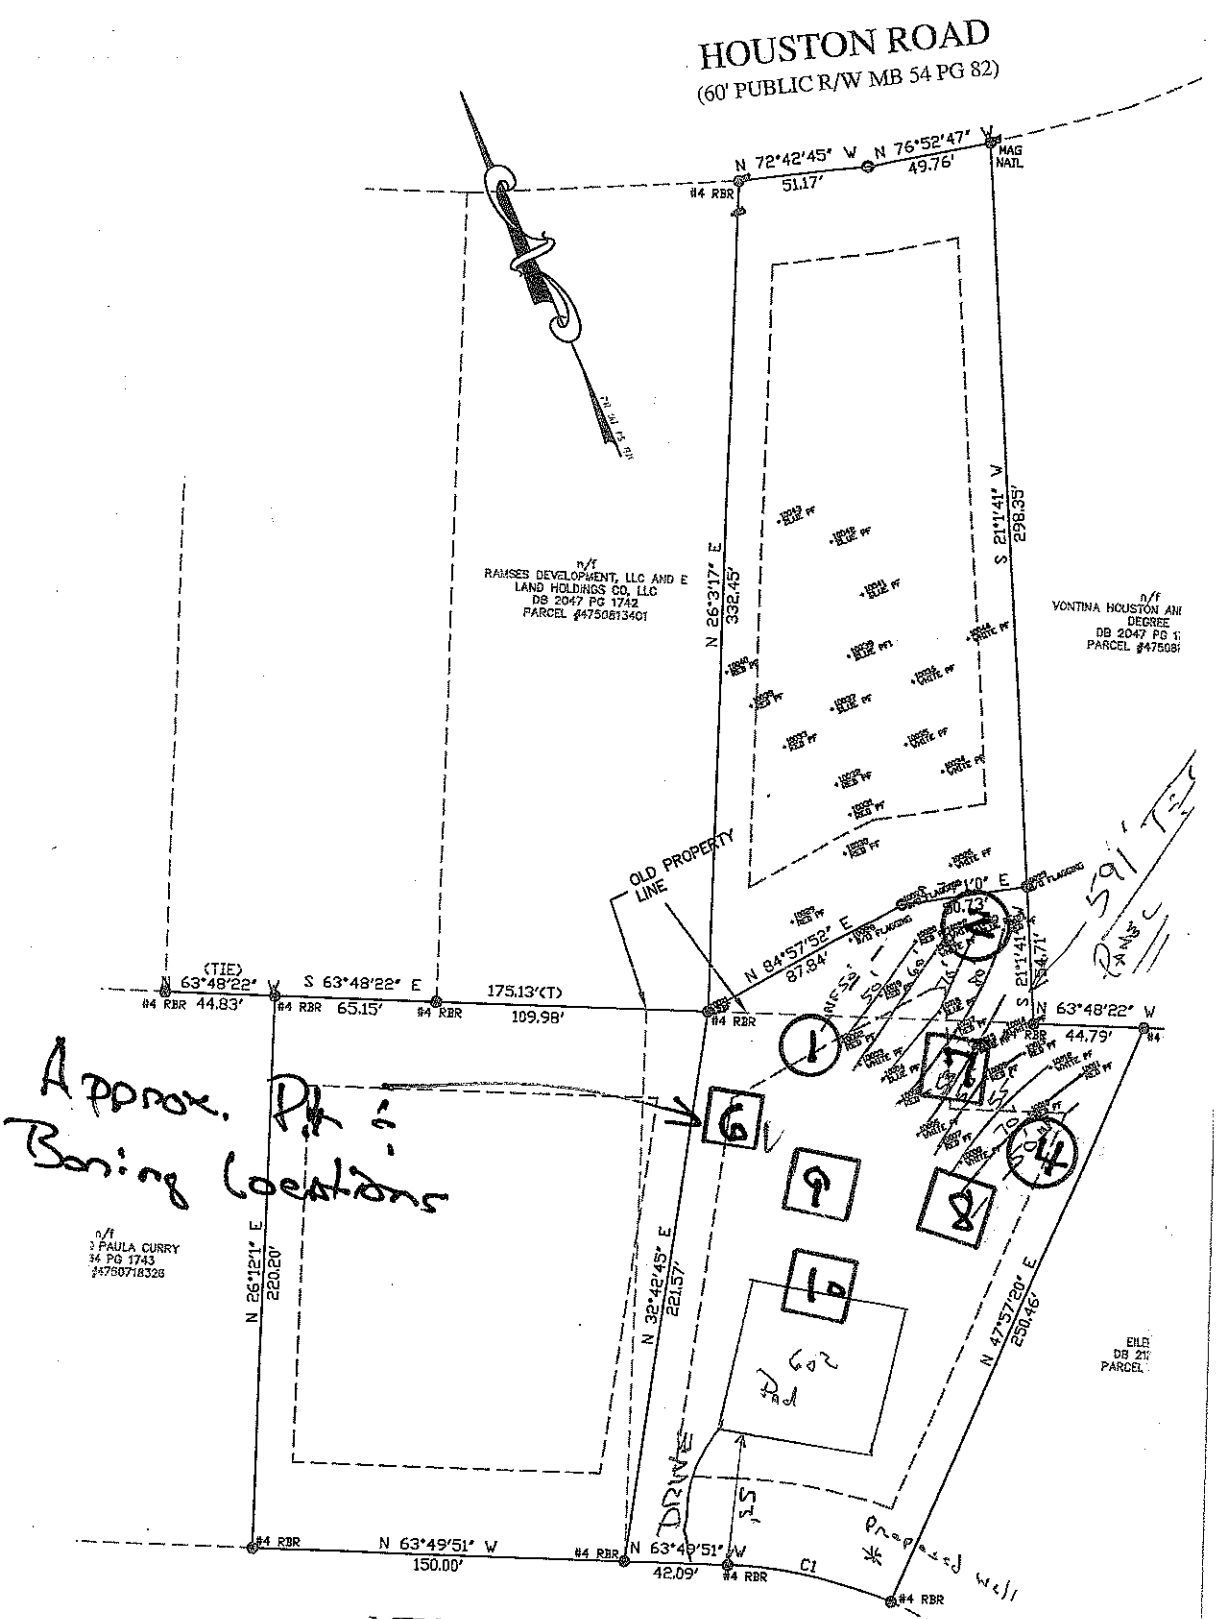


- Lot 38 Rev. mills Site Plan
- must be approved by ICHD
(Emp 10-24-11)

NORTH CAROLINA PROFESSIONAL LAND SURVEYOR L-4398