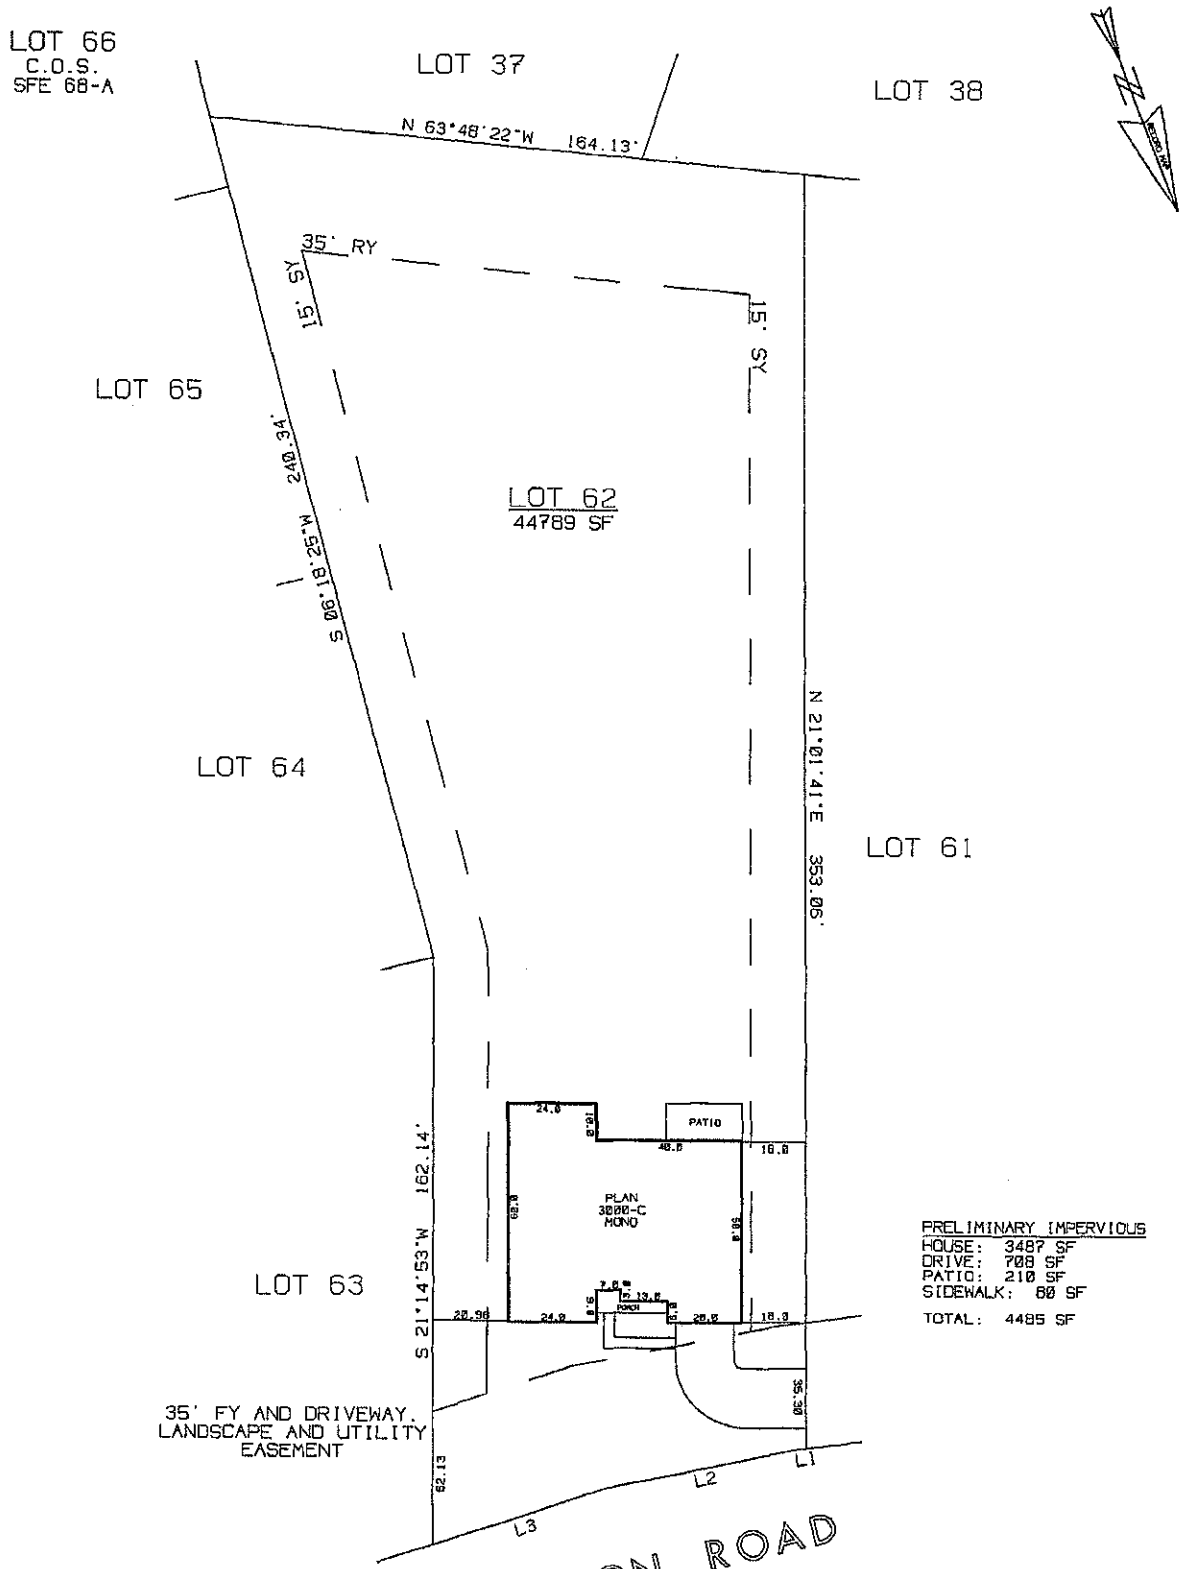


PRELIMINARY IMPERVIOUS
HOUSE: 3487 SF
DRIVE: 708 SF
PATIO: 210 SF
SIDEWALK: 80 SF
TOTAL: 4485 SF

LINE	BEARING	DISTANCE
L 1	S 76°52'47"E	2.22'
L 2	S 80°22'31"E	54.25'